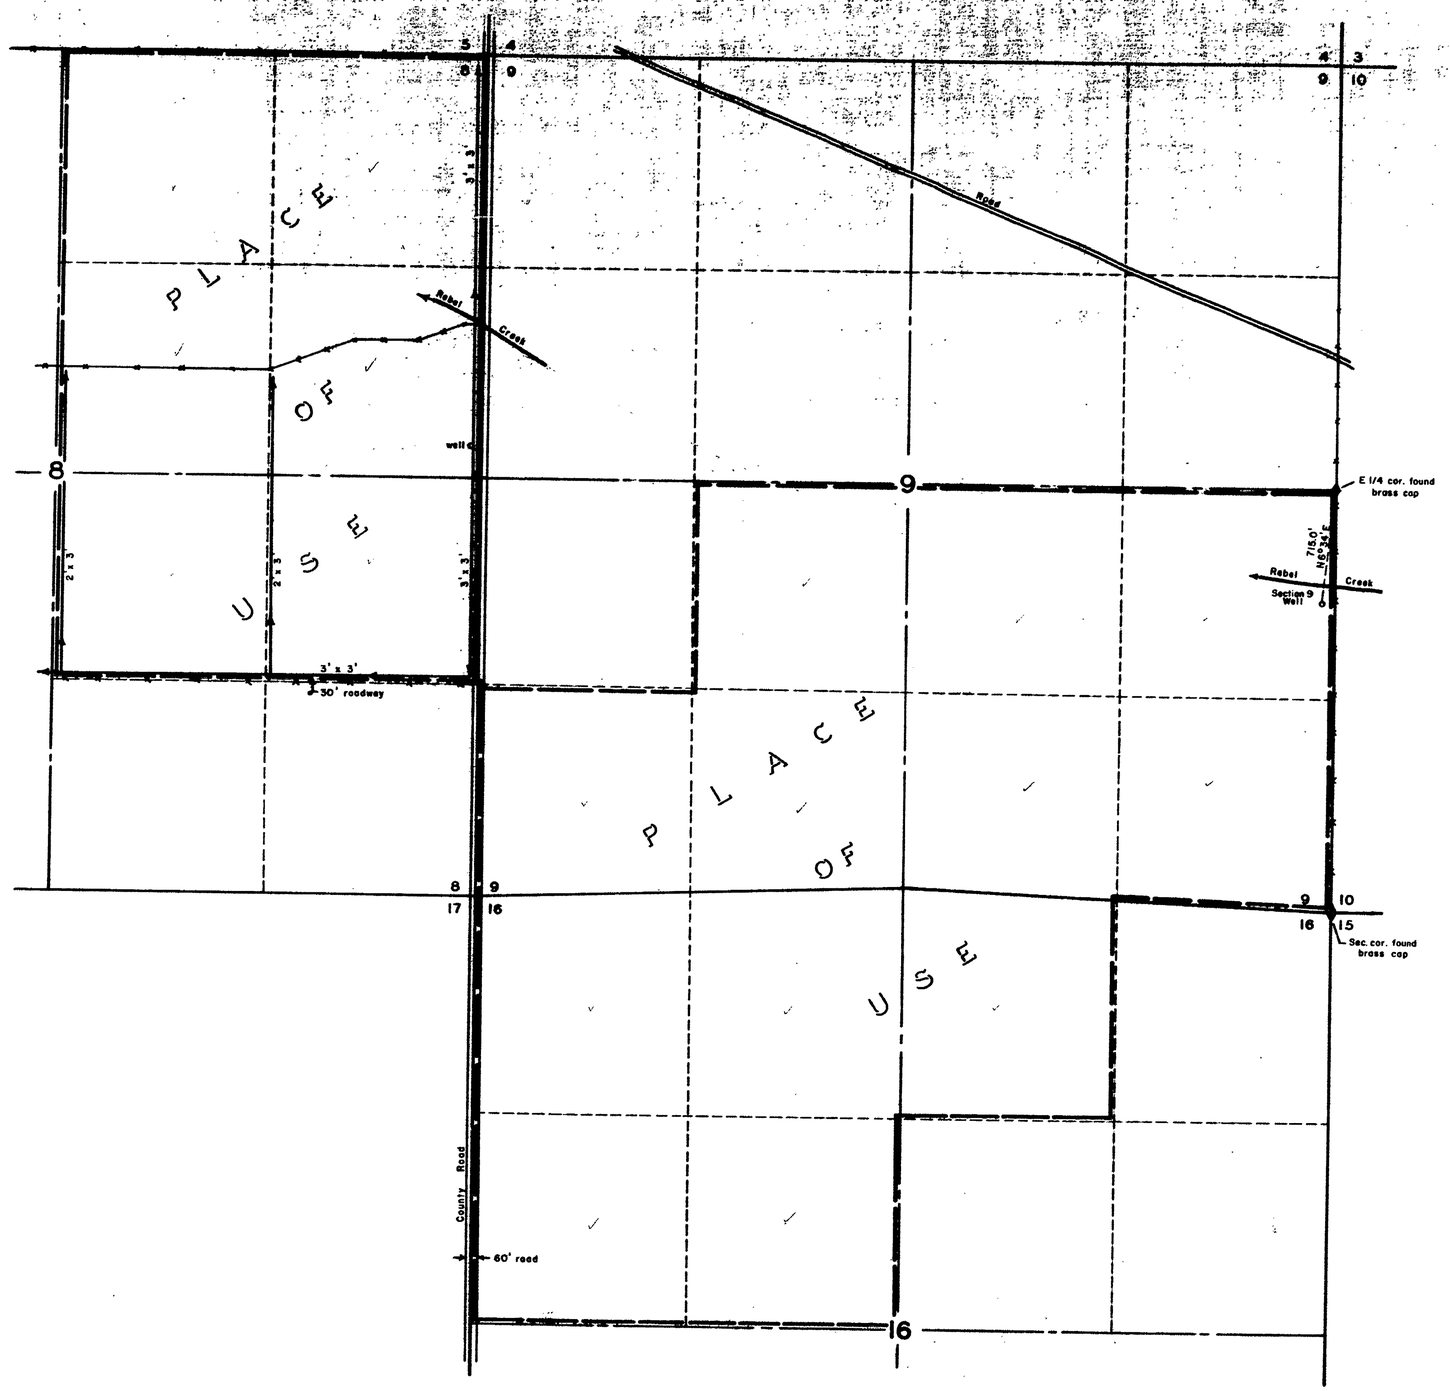

STATE OF NEVADA
COUNTY OF HUMBOLDT SS

I, *William J. Newman*, being first duly sworn, depose and say that this map, consisting of one sheet, has been correctly drawn to the designated scale from field notes of a survey made by me between the *4th* day of *May*, and the *6th* day of *May*, *1961*; that it truly and correctly represents the location and extent of the proposed works used to divert water from *underground*, in *Humboldt* County, by *Rebel Creek Ranch, Inc.* for irrigation and domestic purposes. That the proposed point of diversion, the approximate location and size of the diverting channel, all reservoirs or basins, the location and names of all other works which will cross or connect with the proposed works, and the boundary of all lands, showing by 40-acre subdivisions the areas proposed to be irrigated, are fully and correctly designated thereon.

William J. Newman
State Water Right Surveyor

Subscribed and sworn to before me this 19 day of Aug, 1961

Harvey Dearbin
Notary Public in and for Humboldt County, Nevada.

My Commission Expires November 10 1964

SCALE 1" - 500'

500 0 500 1000 1500 2000

T43 N, R37 E, MDB&M.

Bearing Reference – East line Section 9, T43N, R37E, MDB&M N 0° 07' W from G.L.O. Plat.

STATE ENGINEER
1961 AUG 21 AM 11 04

STATE ENGINEER
1961 SEP 7 AM 11 10

FILED
Sept. 7, 1961
STATE ENGINEER'S OFFICE

MAP
TO ACCOMPANY APPLICATION TO APPROPRIATE WATER FOR IRRIGATION AND DOMESTIC BY REBEL CREEK RANCH, INC. FROM UNDERGROUND

19833