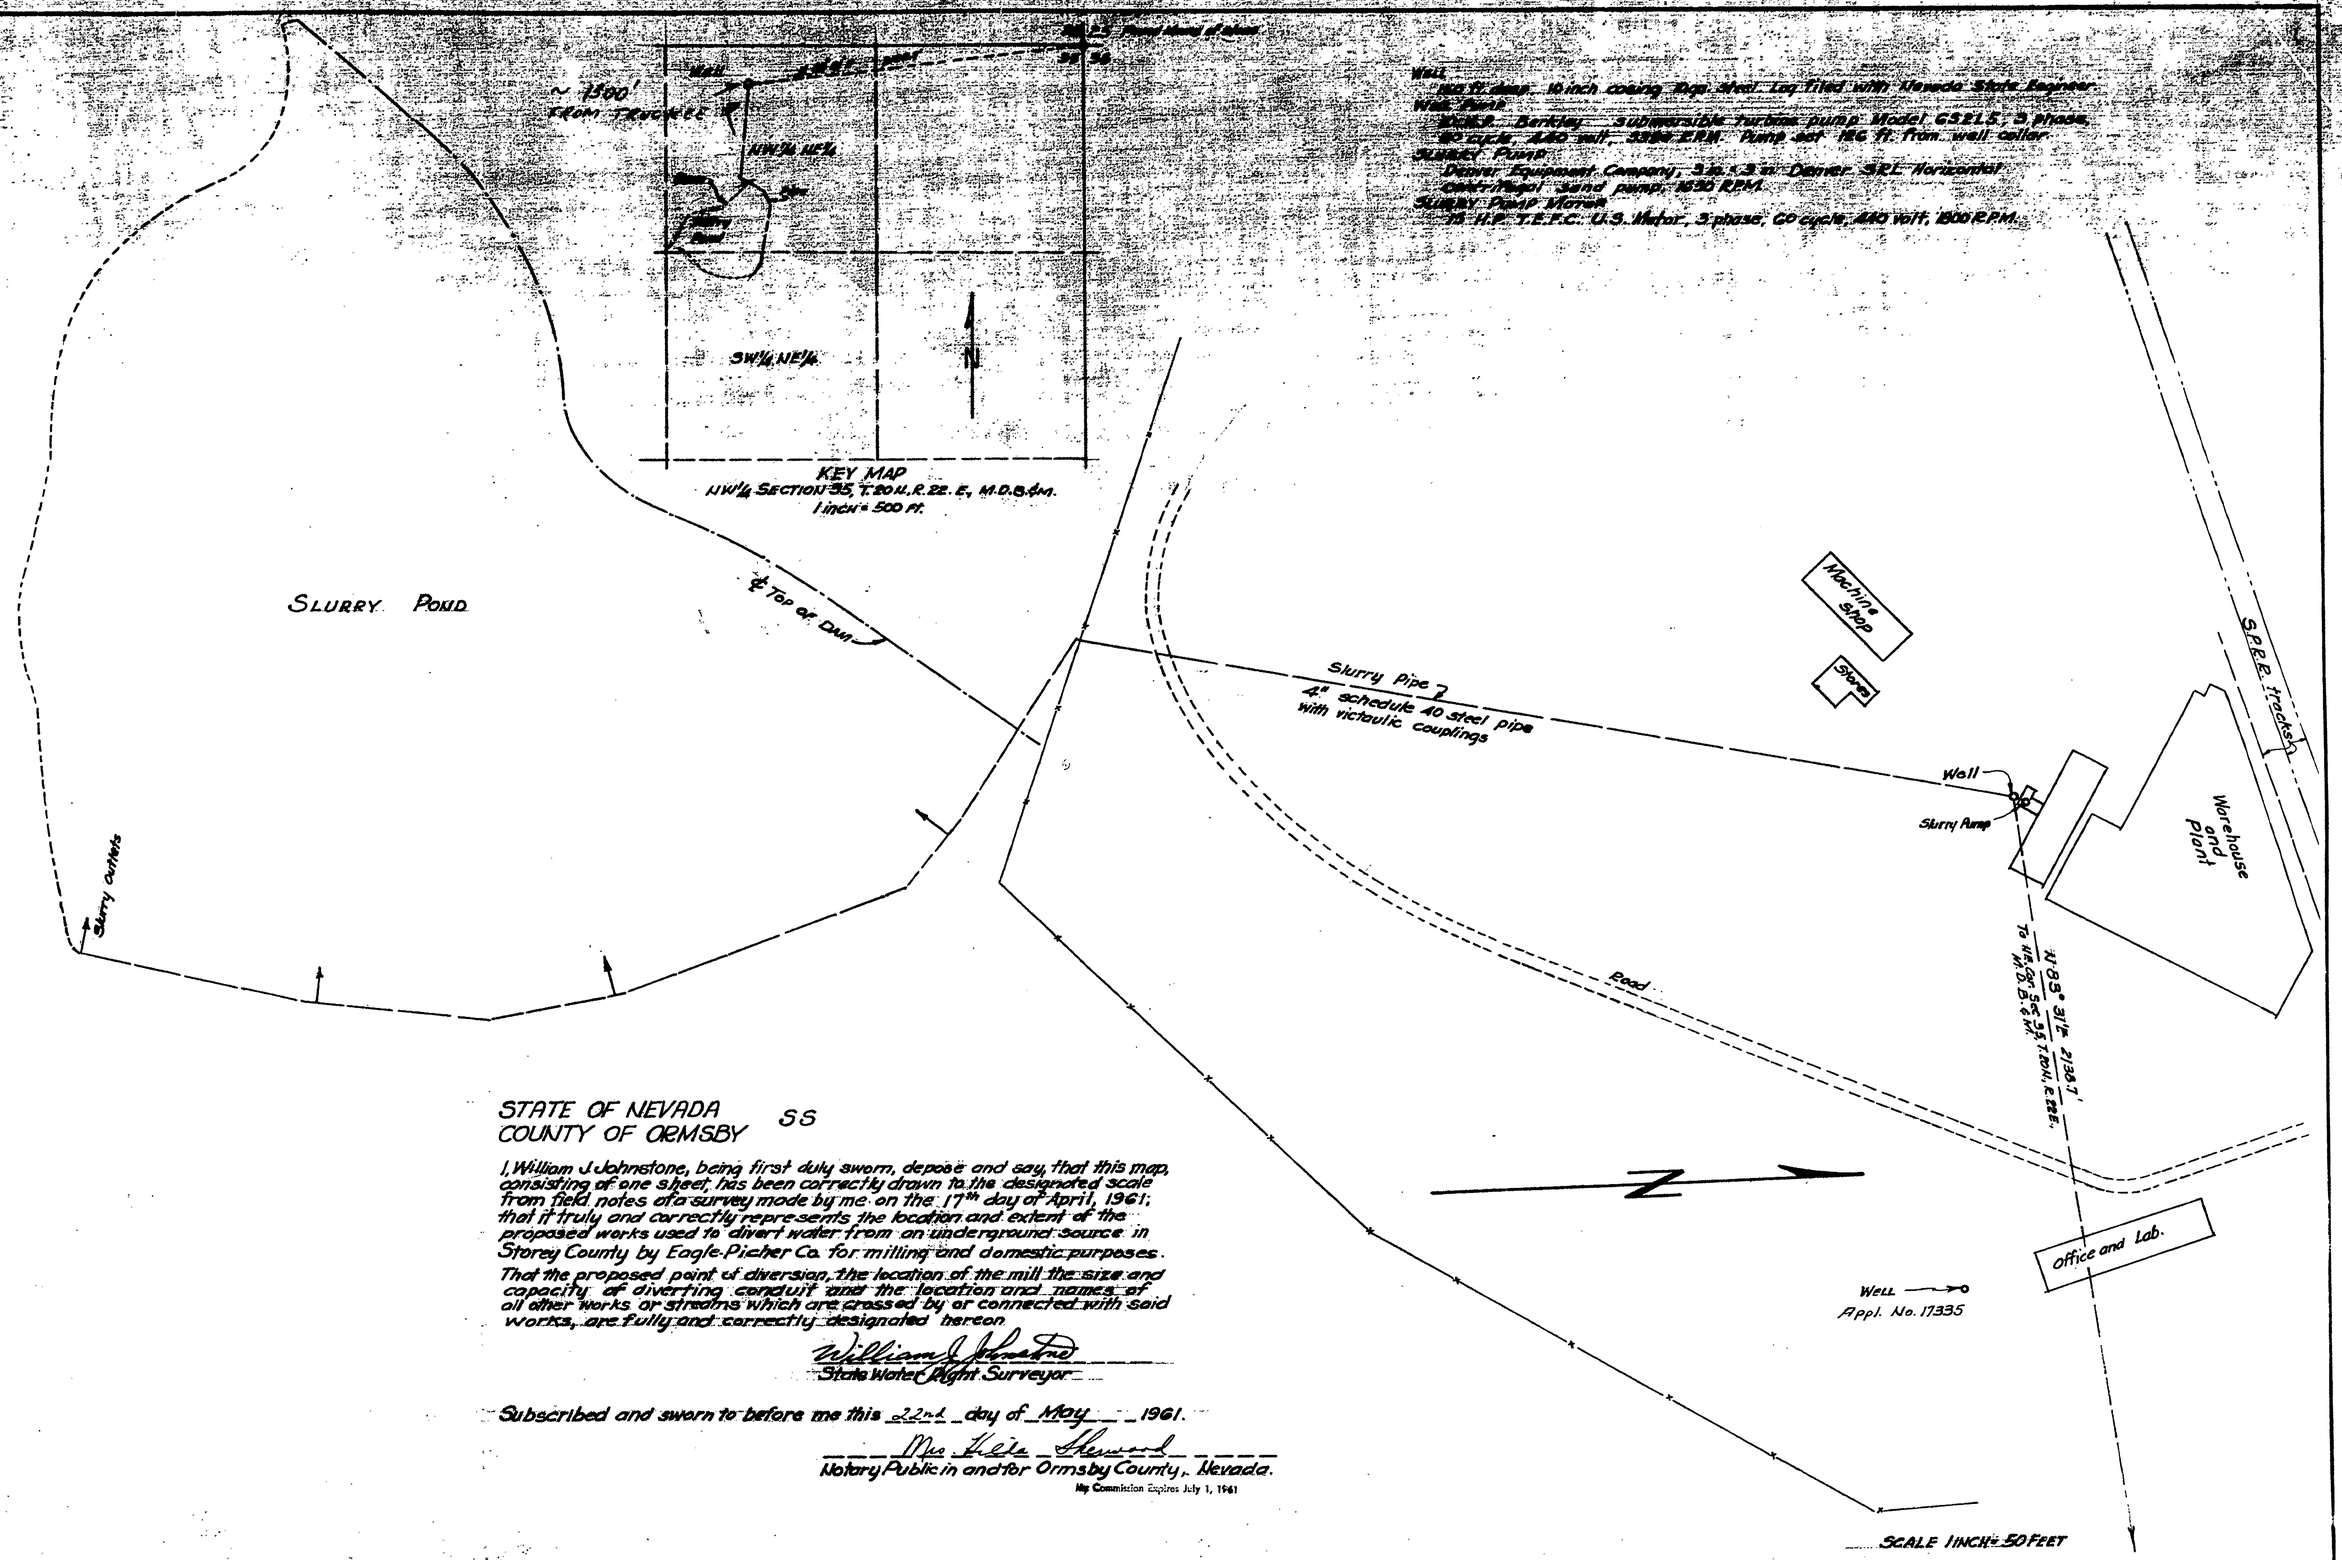

STATE OF NEVADA
COUNTY OF ORMSBY SS

I, William J. Johnstone, being first duly sworn, depose and say, that this map, consisting of one sheet, has been correctly drawn to the designated scale from field notes of a survey made by me on the 17th day of April, 1961; that it truly and correctly represents the location and extent of the proposed works used to divert water from an underground source in Storey County by Eagle-Picher Co. for milling and domestic purposes.

That the proposed point of diversion, the location of the mill the size and capacity of diverting conduit and the location and names of all other works or streams which are crossed by or connected with said works, are fully and correctly designated hereon.

William J. Johnstone
State Water Right Surveyor

Subscribed and sworn to before me this 22nd day of May 1961.

Mrs. Hilda Sherwood
Notary Public in and for Ormsby County, Nevada.
My Commission Expires July 1, 1961

CERTIFICATE No. 5775 ISSUED Oct. 6, 1964

OFFICE
STATE ENGINEER
1961 MAY 22 PM 2 06

FILED
May 22, 1961
STATE ENGINEER'S OFFICE

MAP
TO ACCOMPANY APPLICATION
TO
APPROPRIATE WATER
FOR
MILLING AND DOMESTIC PURPOSES
BY EAGLE-PICHER CO.
FROM UNDERGROUND SOURCE

Johnstone Engineers - Carson City, Nevada.

19862