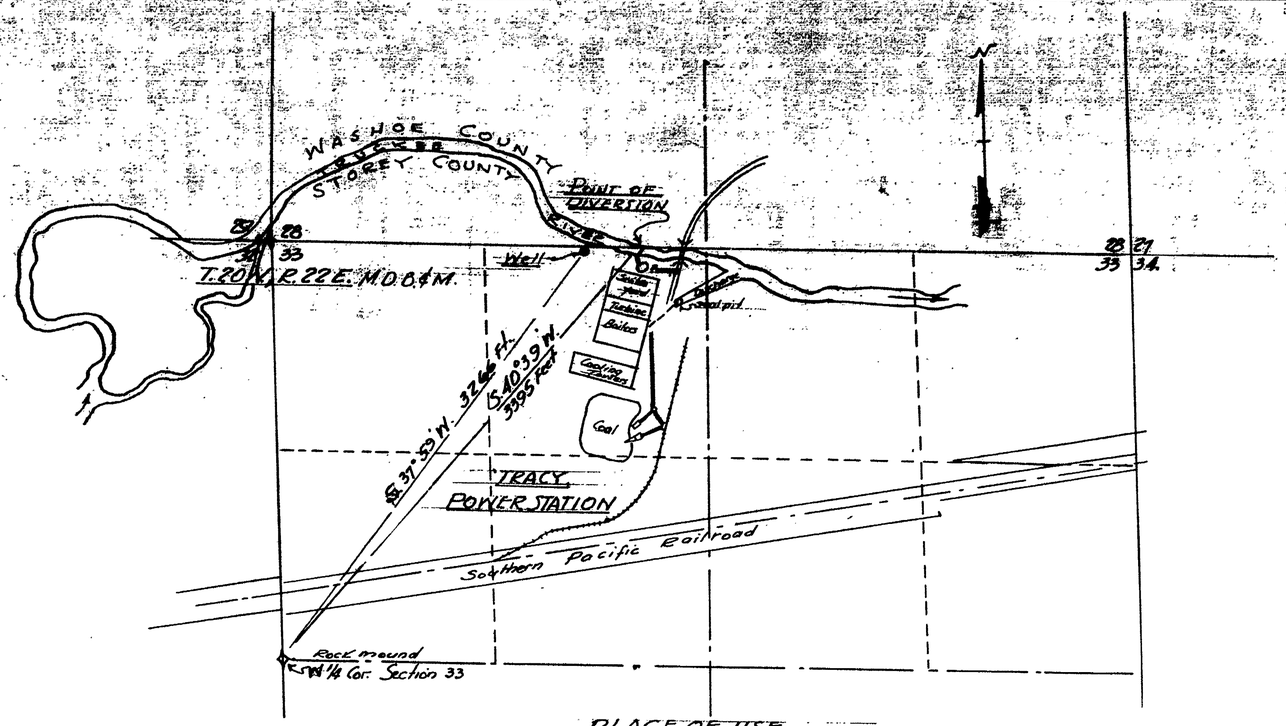

PLACE OF USE
After Transfer
SCALE 1" = 500'

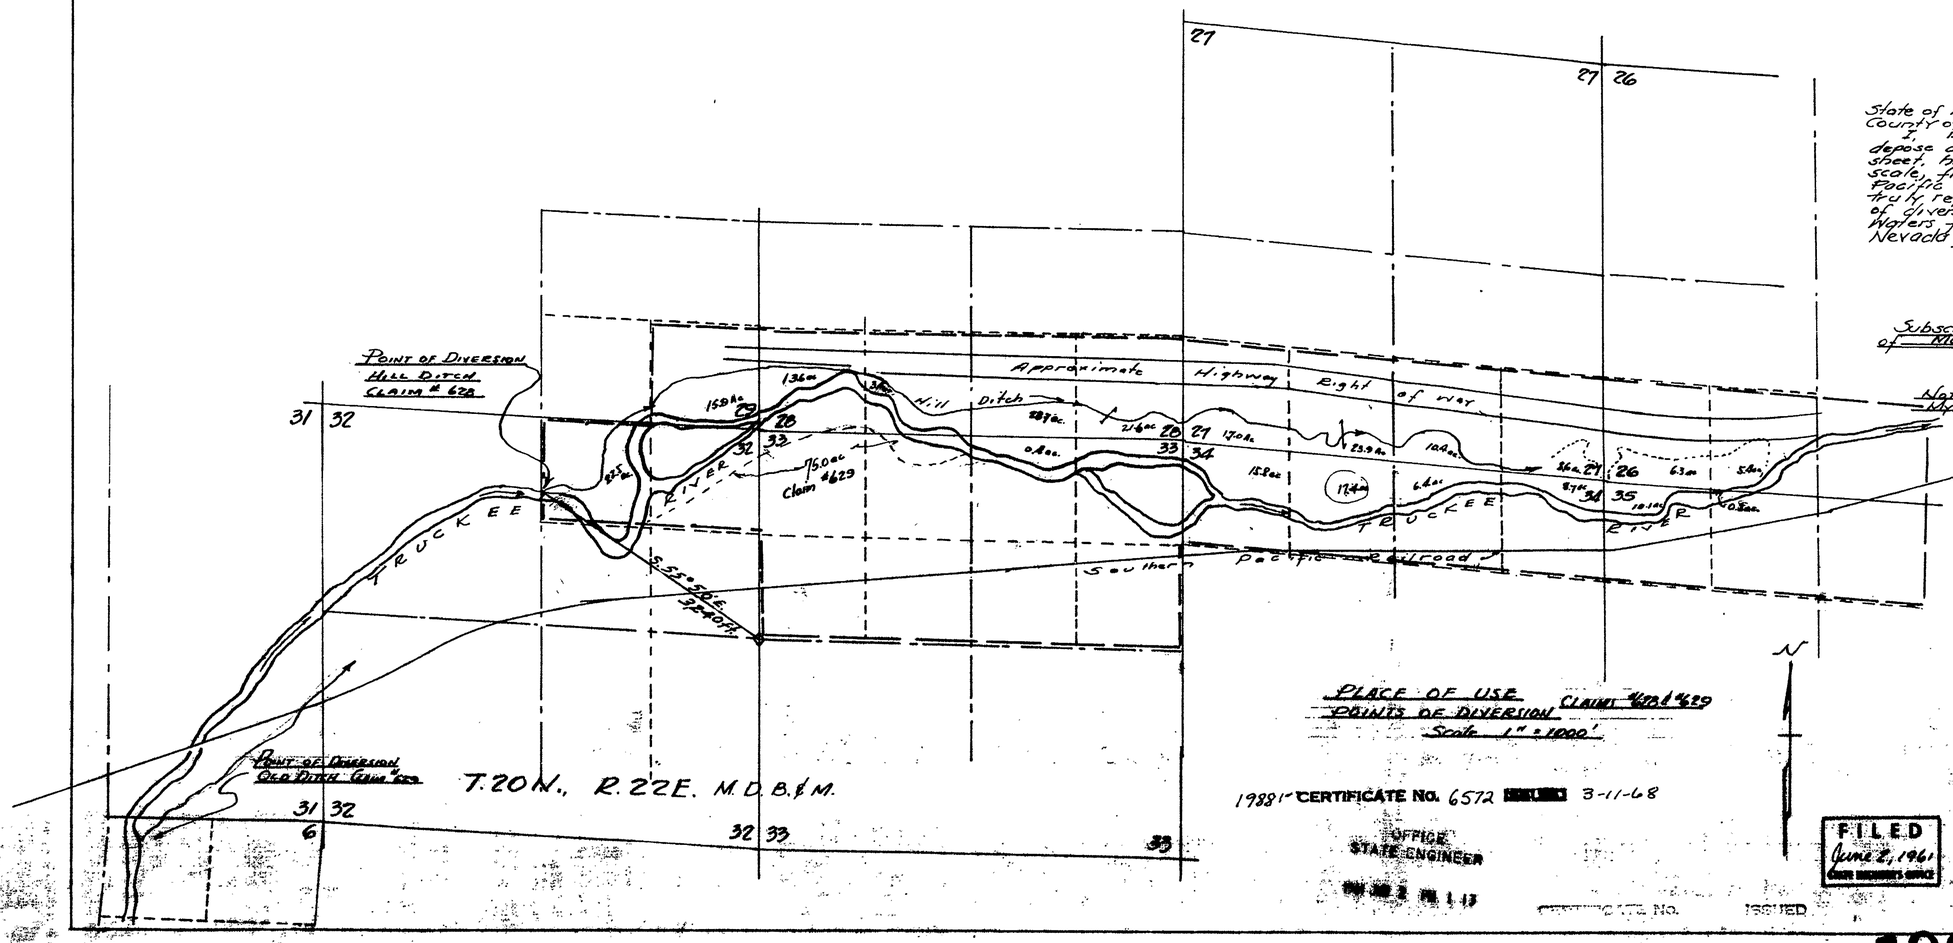

State of Nevada } ss
County of Washoe
I, Robert S. Leighton, being first duly sworn, depose and say that this map, consisting of one sheet, has been correctly drawn to the designated scale, from data available in the office of Sierra Pacific Power Company at Reno, Nevada; that it truly represents the proposed changes in the point of diversion, and in the place and manner of use of waters from the Truckee River in Storey County Nevada, by Sierra Pacific Power Company.

State Water Right Surveyor

Subscribed and sworn to before me this 12th day of May 1961

Notary Public in and for Washoe County, Nevada.
My Commission Expires Mar. 11, 1964

PLACE OF USE
POINTS OF DIVERSION CLAIMS #628 & #629
Scale 1" = 1000'

1988 1 CERTIFICATE No. 6572 3-11-68

OFFICE
STATE ENGINEER

FILED
June 2, 1961
STATE ENGINEER'S OFFICE

CERTIFICATE No. ISSUED

MAP
TO ACCOMPANY APPLICATION TO CHANGE POINT OF DIVERSION, PLACE OF USE, AND MANNER OF USE, FROM IRRIGATION TO INDUSTRIAL BY SIERRA PACIFIC POWER COMPANY FOR WATERS OF THE TRUCKEE RIVER

1988 2 1988 1 FILE UNDER