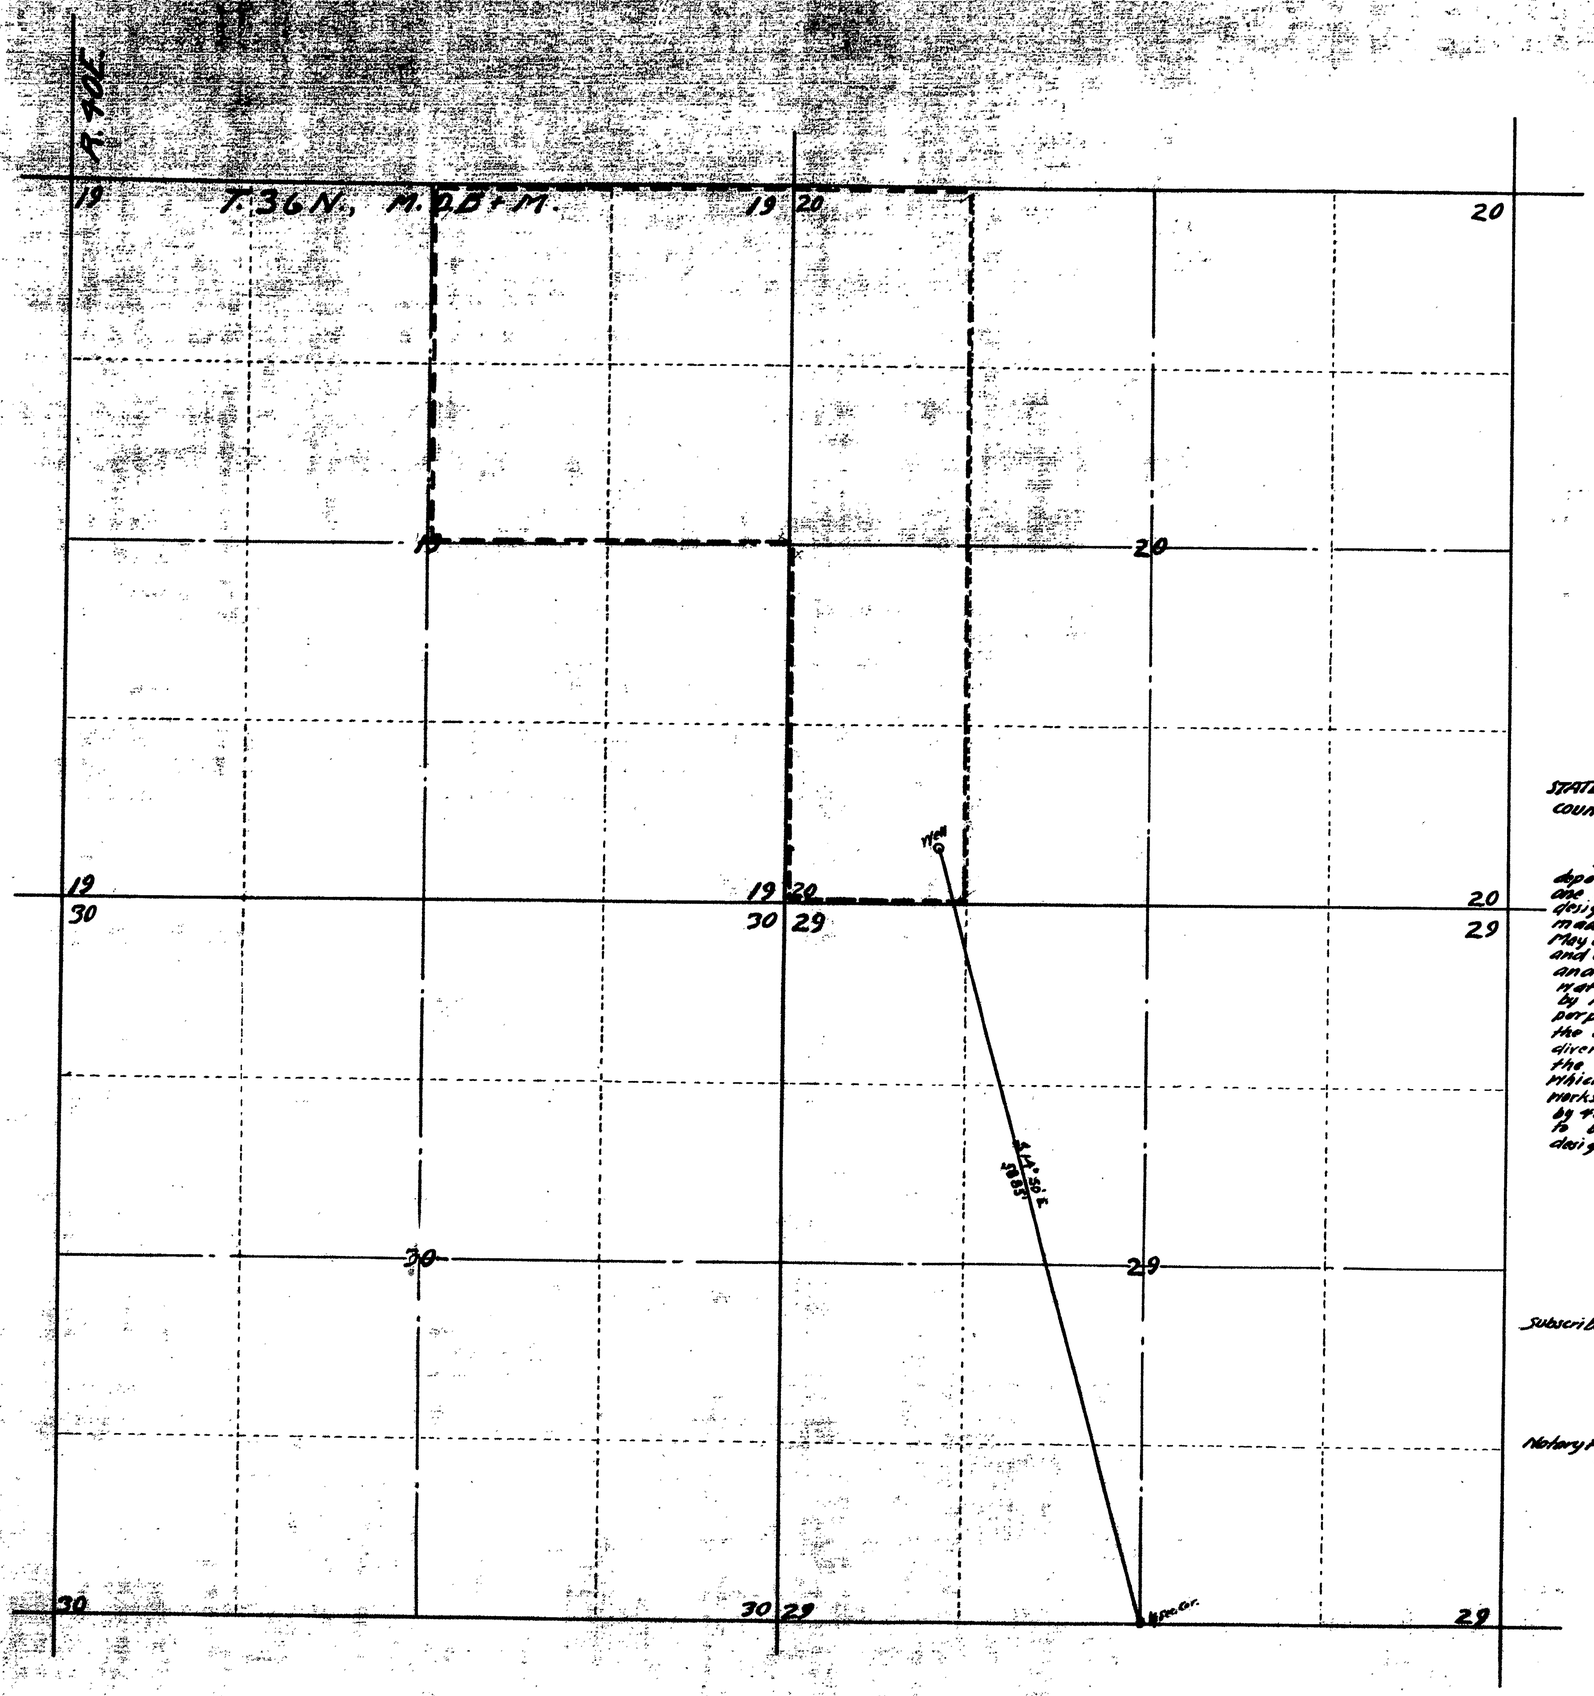

STATE OF NEVADA
COUNTY OF HUMBOLDT } S.S.

I, A.V. Tallman, being first duly sworn, depose and say that this map, consisting of one sheet, has been correctly drawn to the designated scale from field notes of a survey made under my direction between the 12th day of May and the 17th day of May, 1961. That it truly and correctly represents the proposed location, and extent of the works used to divert water from underground in Humboldt County by Holland Land & Livestock Co. for irrigation purposes. That the proposed point of diversion the approximate location and size of the diverting channel, all reservoirs or basins, the location and names of all other works which will cross or connect with the proposed works, and the boundary of all lands, showing by 40 Acre subdivisions the areas proposed to be irrigated, are fully and correctly designated thereon.

A.V. Tallman
STATE WATER RIGHT SURVEYOR.

Subscribed and sworn to before me this 29 day of May, 1961.

Dorothy R. Hall
Notary Public in and for Humboldt County, Nevada
My Commission Expires February 23, 1963

Scale 1" = 600'

OFFICE
STATE ENGINEER
1961 JUN 5 AM 11 41

FILED
June 5, 1961
STATE ENGINEER'S OFFICE

MAP

TO ACCOMPANY APPLICATION TO APPROPRIATE WATER FROM UNDERGROUND FOR IRRIGATION BY HOLLAND LAND AND CATTLE CO.

19889