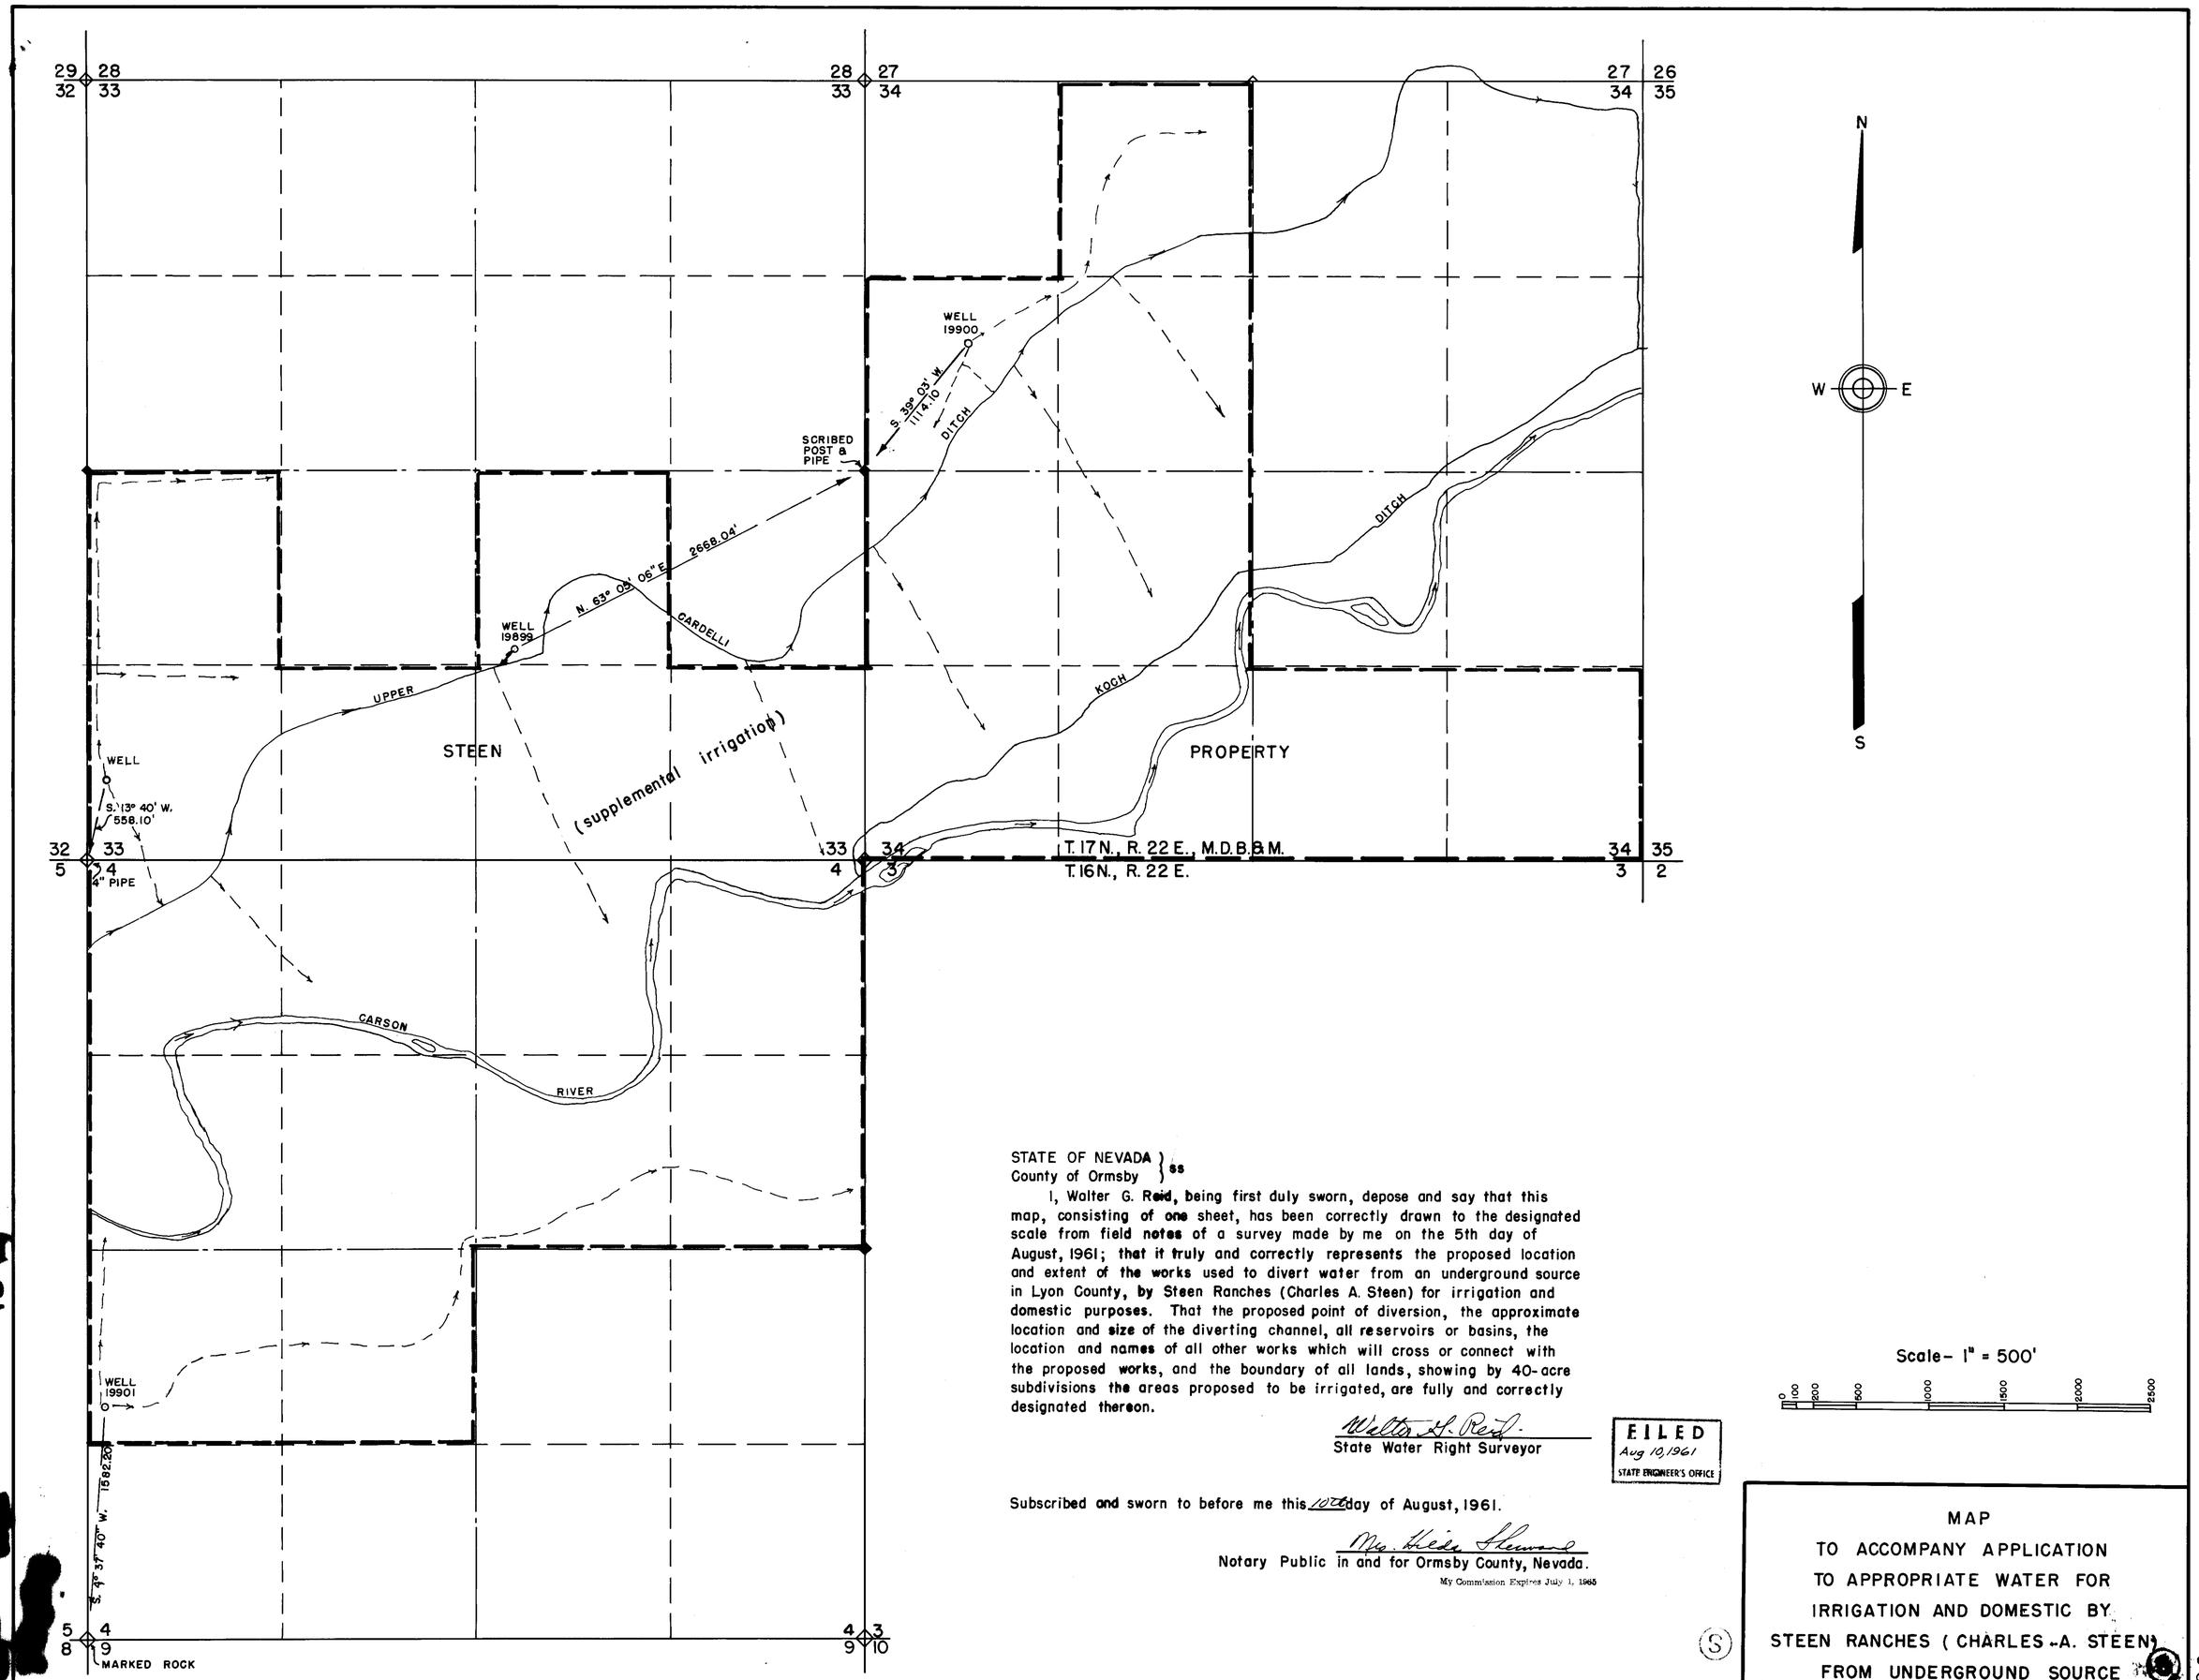

STATE OF NEVADA }
County of Ormsby } ss

I, Walter G. Reid, being first duly sworn, depose and say that this map, consisting of one sheet, has been correctly drawn to the designated scale from field notes of a survey made by me on the 5th day of August, 1961; that it truly and correctly represents the proposed location and extent of the works used to divert water from an underground source in Lyon County, by Steen Ranches (Charles A. Steen) for irrigation and domestic purposes. That the proposed point of diversion, the approximate location and size of the diverting channel, all reservoirs or basins, the location and names of all other works which will cross or connect with the proposed works, and the boundary of all lands, showing by 40-acre subdivisions the areas proposed to be irrigated, are fully and correctly designated thereon.

Walter G. Reid
State Water Right Surveyor

FILED
Aug 10, 1961
STATE ENGINEER'S OFFICE

Subscribed and sworn to before me this 10th day of August, 1961.

Mrs. Hilda Stewart
Notary Public in and for Ormsby County, Nevada.
My Commission Expires July 1, 1965

Scale - 1" = 500'

0 100 200 500 1000 1500 2000 2500

MAP
TO ACCOMPANY APPLICATION
TO APPROPRIATE WATER FOR
IRRIGATION AND DOMESTIC BY
STEEN RANCHES (CHARLES A. STEEN)
FROM UNDERGROUND SOURCE

83587
81820T
77662
77661
77428

File Under 19899 19900 19901 19978