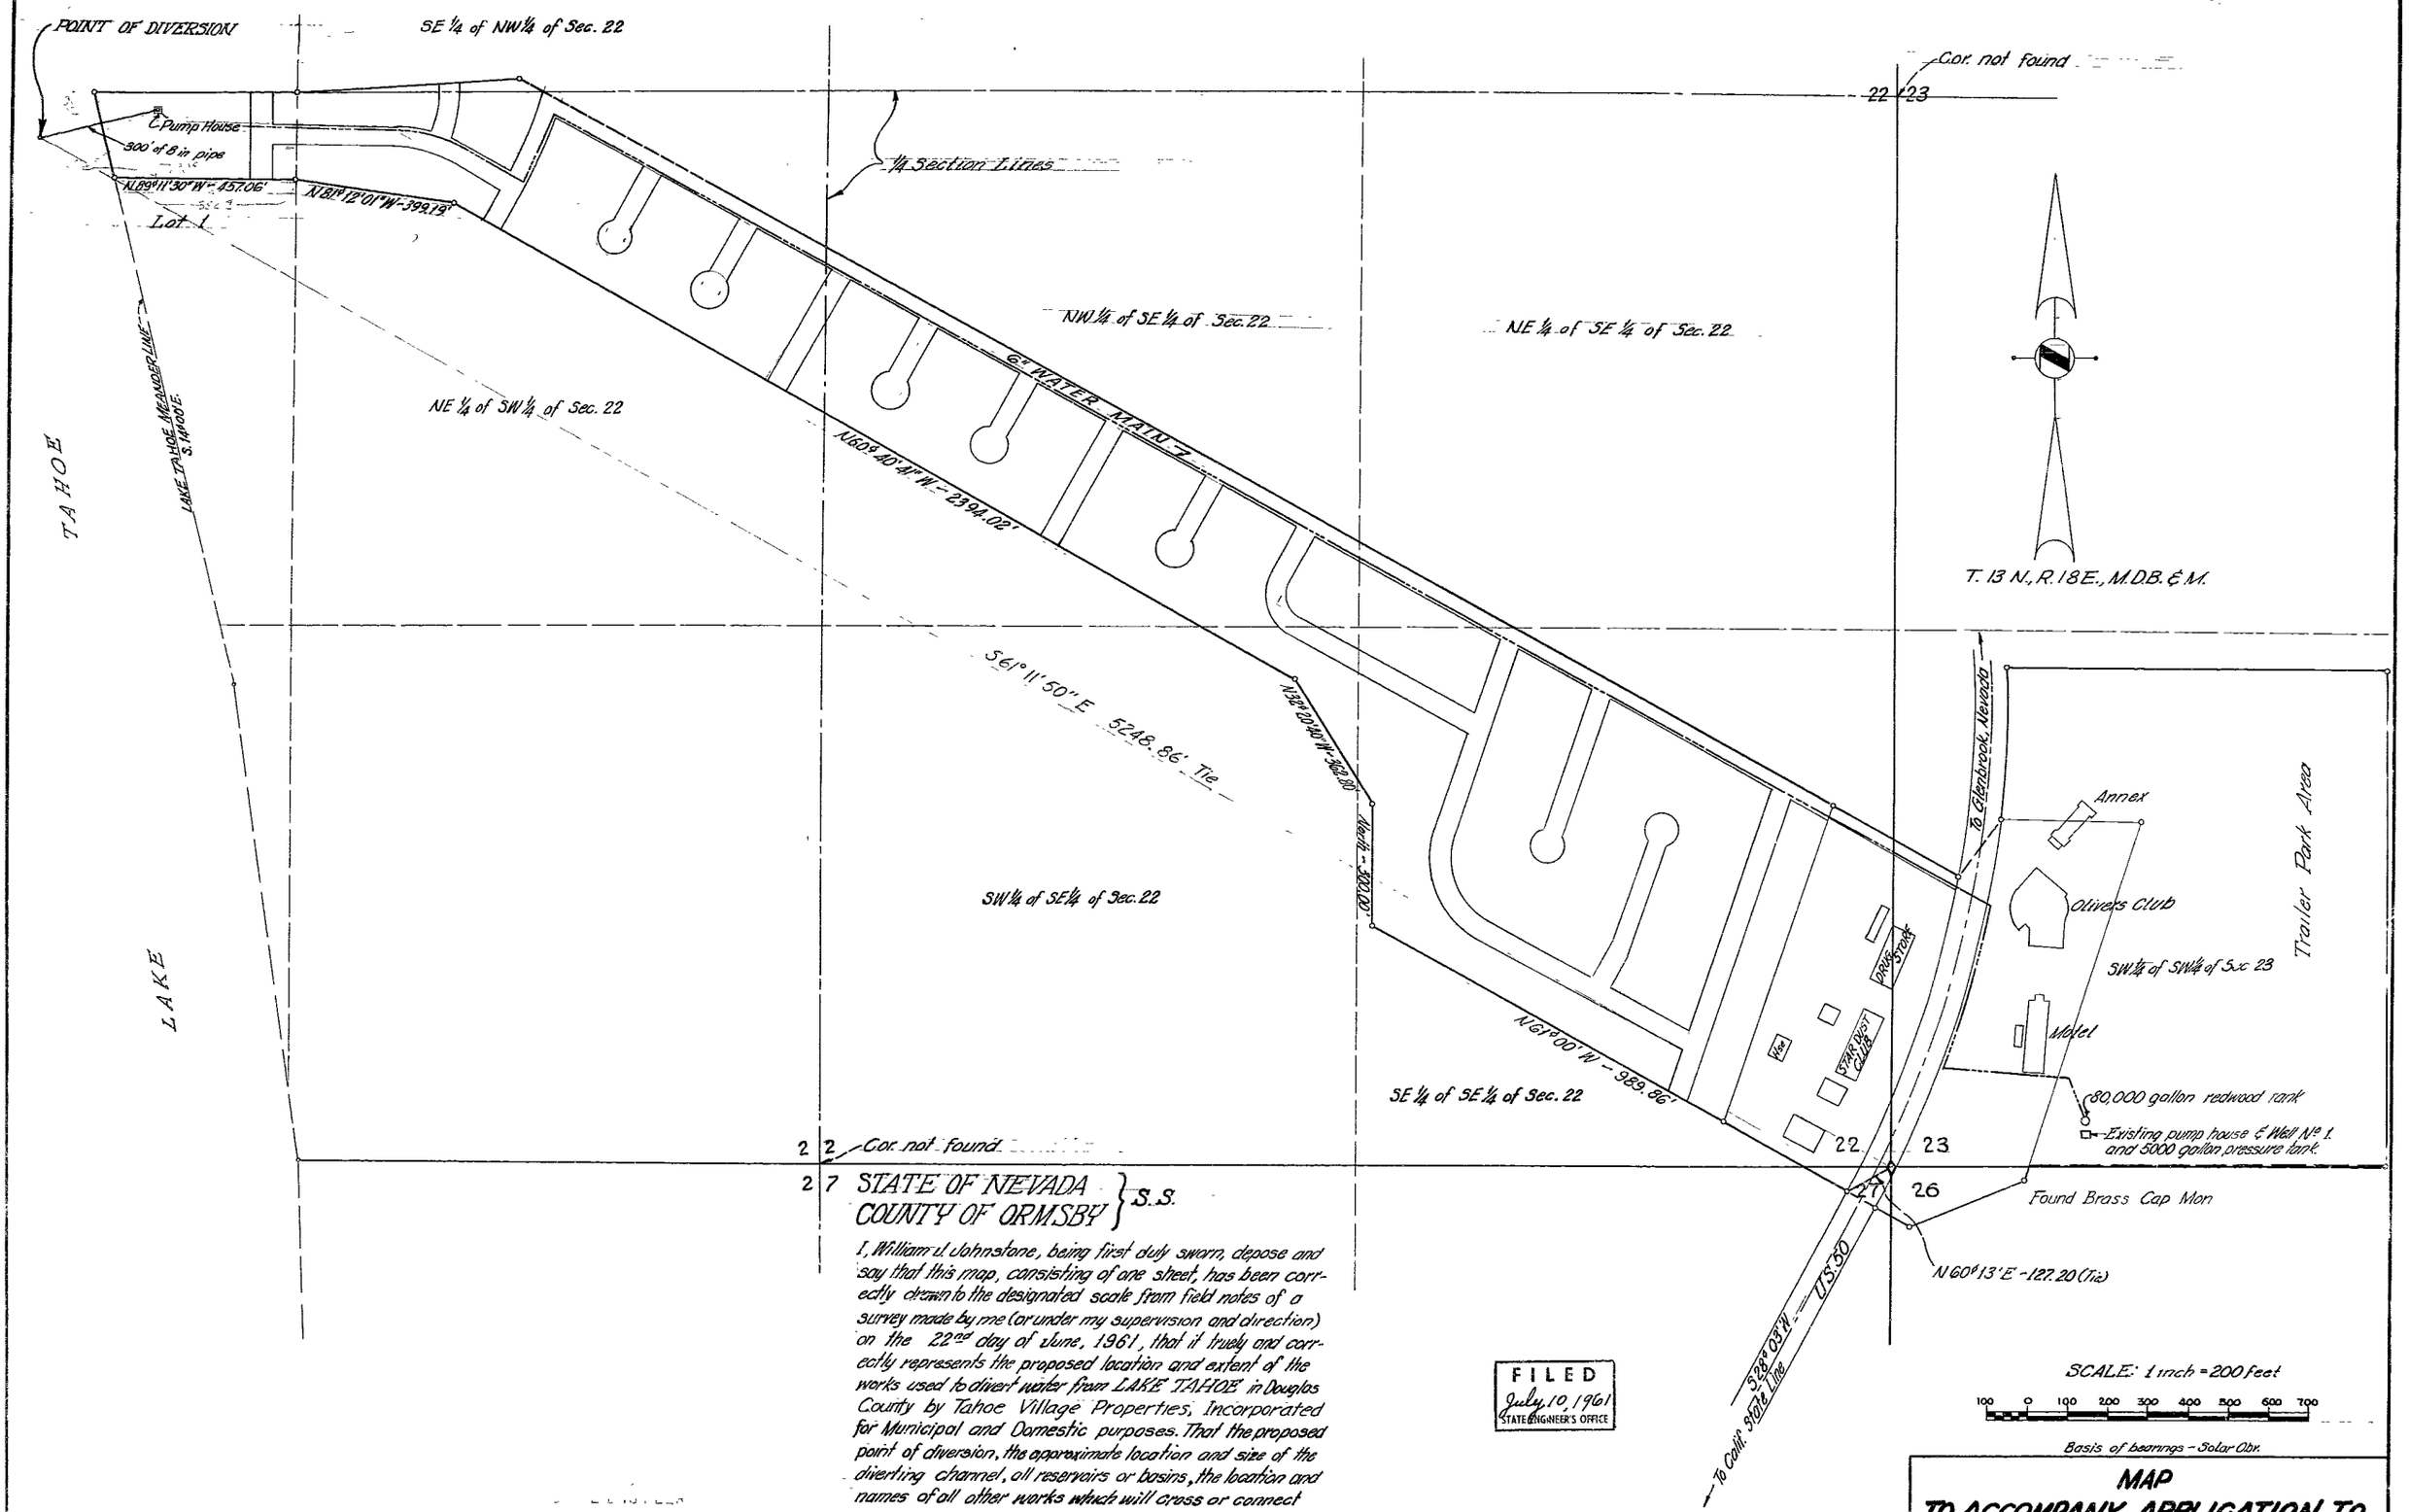

STATE OF NEVADA
COUNTY OF ORMSBY } S.S.

I, William L. Johnstone, being first duly sworn, depose and say that this map, consisting of one sheet, has been correctly drawn to the designated scale from field notes of a survey made by me (or under my supervision and direction) on the 22nd day of June, 1961, that it truely and correctly represents the proposed location and extent of the works used to divert water from LAKE TAHOE in Douglas County by Tahoe Village Properties, Incorporated for Municipal and Domestic purposes. That the proposed point of diversion, the approximate location and size of the diverting channel, all reservoirs or basins, the location and names of all other works which will cross or connect with the proposed works, and the boundry of all lands showing by 40 Acre subdivisions the areas upon which it is proposed to use the water are fully and correctly designated thereon.

William L. Johnstone
STATE WATER RIGHT SURVEYOR

CERTIFICATE No. 7108 ISSUED 8-7-69

FILED
July 10, 1961
STATE ENGINEER'S OFFICE

Subscribed and sworn to before me this 10th day of July, 1961.

M. Kathryn Bartlett
Notary Public in and for Ormsby County, Nevada

My Commission Expires December 31, 1962

MAP
TO ACCOMPANY APPLICATION TO APPROPRIATE WATER FOR MUNICIPAL & DOMESTIC PURPOSES BY TAHOE VILLAGE PROP., INC. DOUGLAS COUNTY, NEVADA FROM LAKE TAHOE

JOHNSTONE ENGINEERS, Carson City, Nevada — July 6, 1961

©

19911