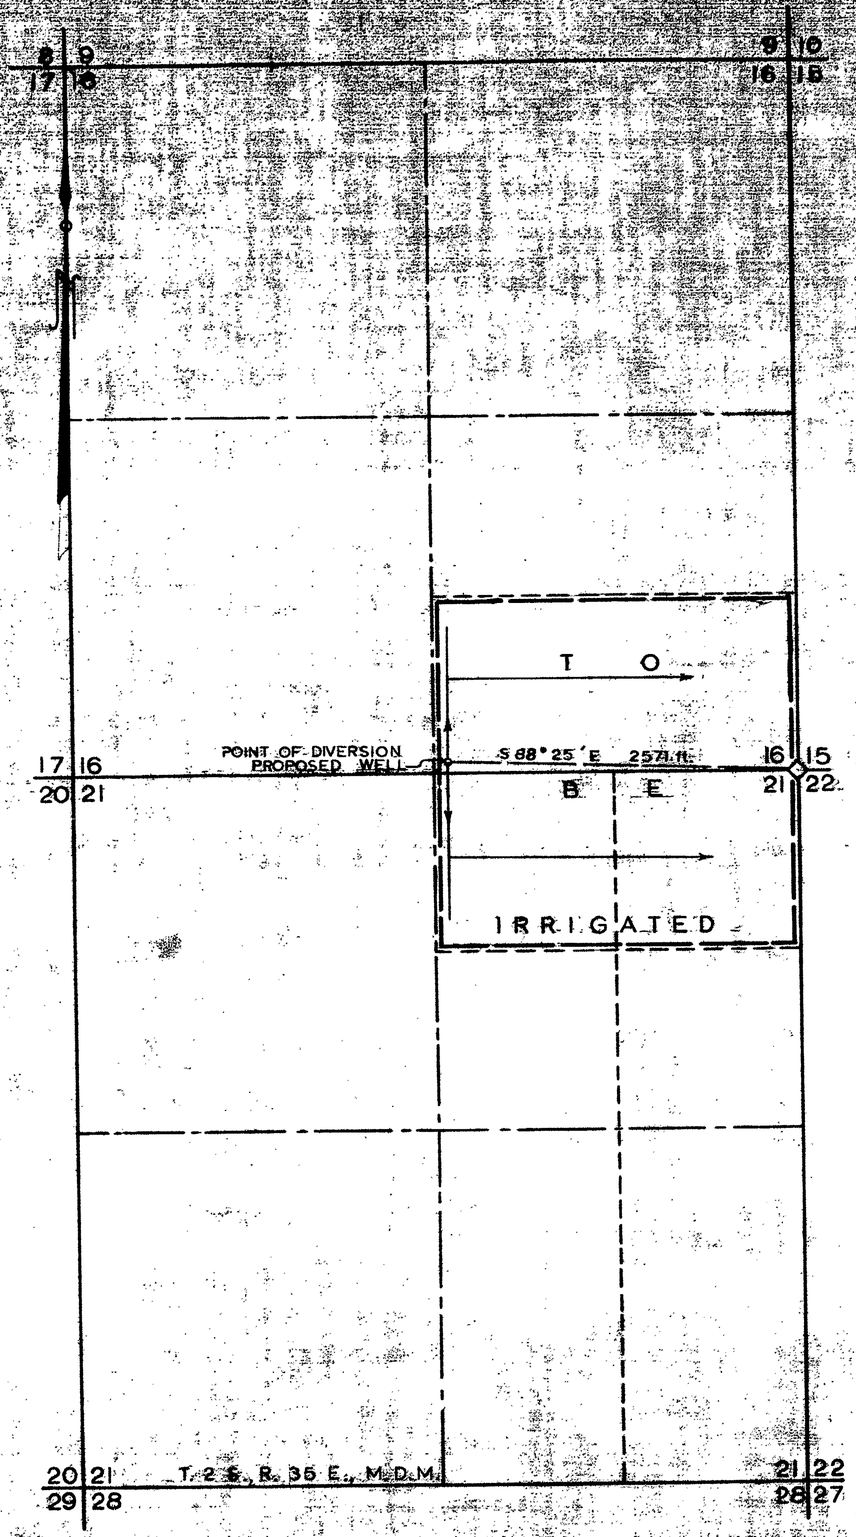

STATE OF NEVADA
COUNTY OF NYE } SS

I, Harry H. Hughes, being first duly sworn, depose and say that this map, consisting of one sheet, has been correctly drawn to the designated scale from field notes of a survey made by me (or under my supervision and direction) between the 15 th day of June and the 16 th day of June, 1961, that it truly and correctly represents the proposed location and extent of the works used to divert water from an underground source, in Esmeralda County, by Clifford Marshal Tate, for irrigation and domestic purposes. That the proposed point of diversion, the approximate location and size of the diverting channel, all reservoirs or basins, the location and names of all other works which will cross or connect with the proposed works, and the boundary of all lands, showing by 40-acre subdivisions the areas proposed to be irrigated, are fully and correctly designated thereon.

Harry H. Hughes
State Water Right Surveyor

Subscribed and sworn to before me
this 19th day of June 1961
M. Illene Jacobson
Notary Public in and for Nye County, Nevada
My Commission Expires June 22, 1962

SCALE 1 in. = 600 ft.

0 600 1200 1800 2400

OFFICE
STATE ENGINEER
1961 JUL 3 AM 1 19

FILED
July 5, 1961
STATE ENGINEER'S OFFICE

MAP TO ACCOMPANY
APPLICATION TO APPROPRIATE WATER
FOR
IRRIGATION & DOMESTIC
BY
CLIFFORD MARSHAL TATE
FROM
UNDERGROUND SOURCE

19927

19927