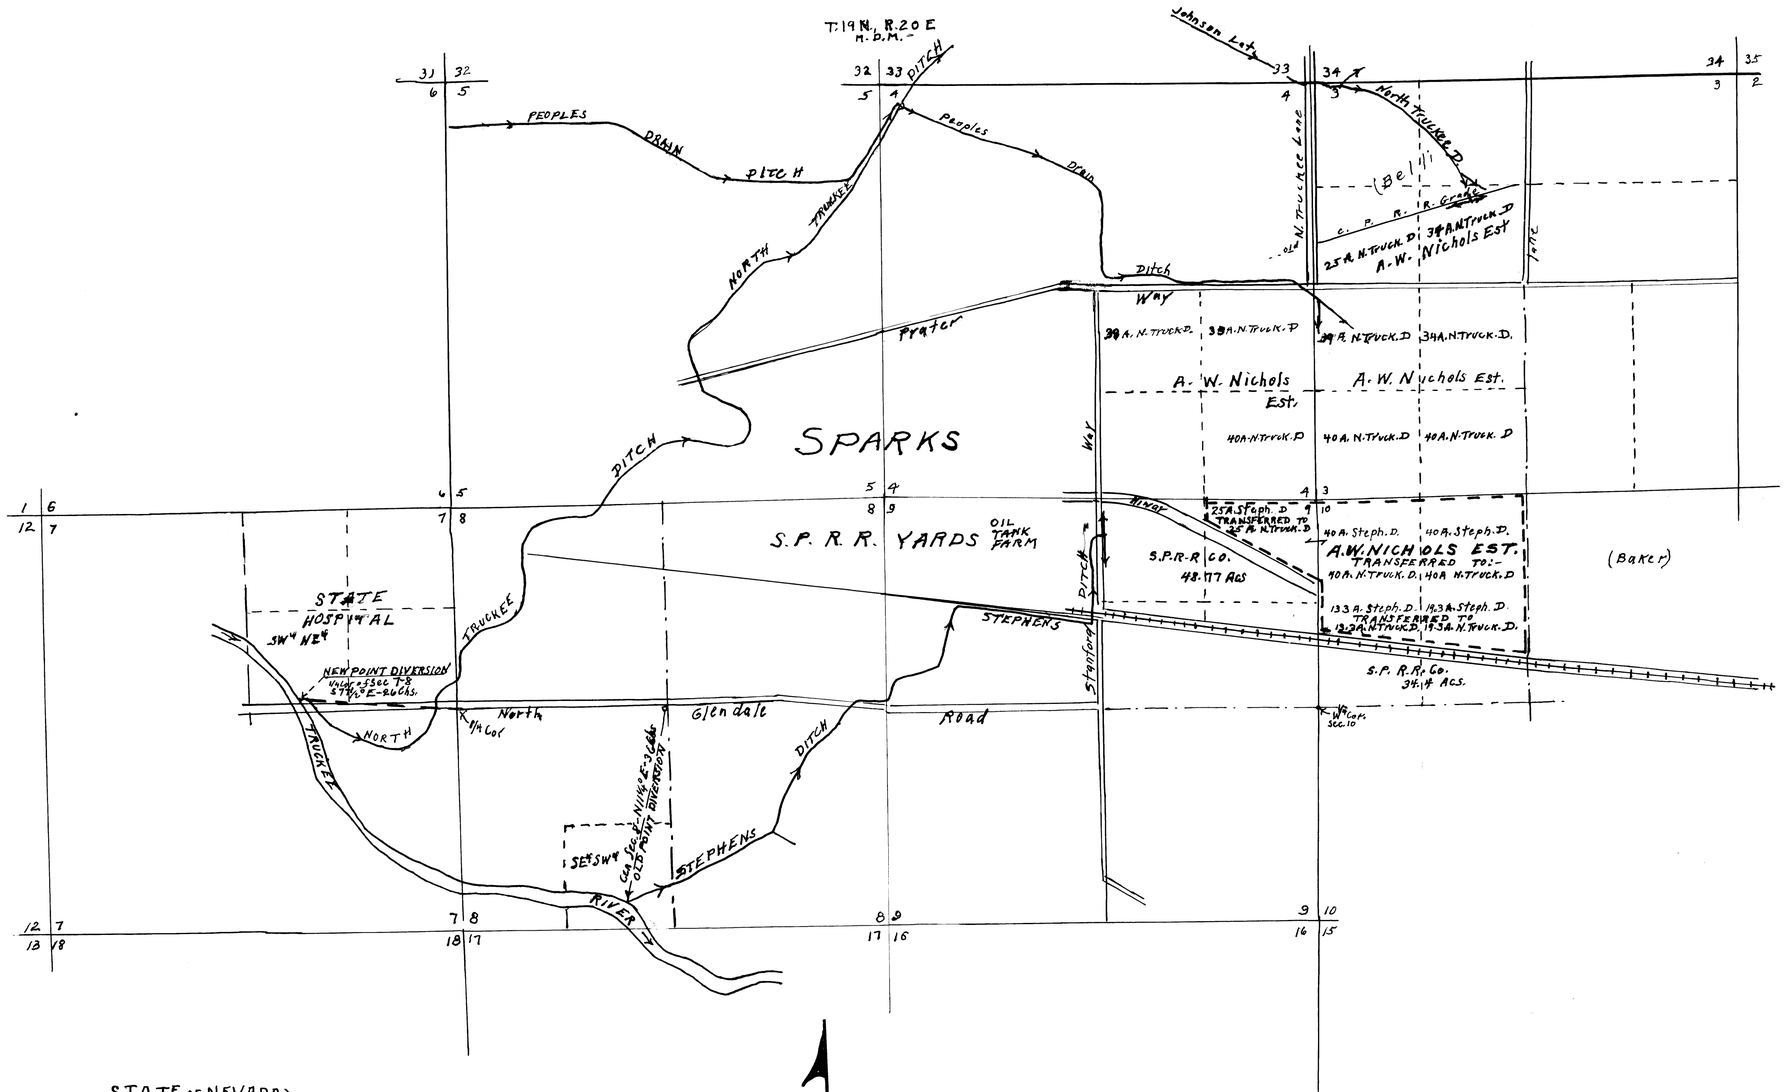

STATE OF NEVADA }
COUNTY OF ORMSBY } SS

I, E. Posgood, being first duly sworn, depose and say, that this map, consisting of 1 sheet has been correctly drawn to the designated scale from the filed maps depicting the various areas irrigated under the Truckee River Adjudication Survey, and correctly represents the areas irrigated, the ditches serving same and the party who used the waters, and also the area served to which the said waters have been transferred, and the party using same.

E. P. Osgood
State Water Right Surveyor

Subscribed and sworn to before me this 19th day of Dec., 1961

Mrs Hilda Sherwood
Mrs Hilda Sherwood

Notary Public in & for Ormsby County, Nevada

My Commission Expires [illegible]

N

CHANGE POINT OF DIVERSION
A.W. NICHOLS EST.:-
137.6 Acs. irrigated from Stephens Ditch to be irrigated from North Truckee Ditch.

CERTIFICATE No. 5533 ISSUED Apr. 26, 1963

FILED
Dec. 19, 1961
STATE ENGINEER'S OFFICE

SCALE: 1" = 1000'

1000 500 0 1000 4000 Ft

MAP TO ACCOMPANY APPLICATION
TO CHANGE POINT OF DIVERSION (S)
FOR IRRIGATION & STOCKWATERING & DOMESTIC USE

A.W. NICHOLS EST.

FOR WATERS OF TRUCKEE RIVER

November 1961 E.P. Osgood, St. Wat. Rt. Surveyor

85638 70444 **19938**