SEC. 1, T. 22S., R.61E., M.D.B.&M.
CLARK COUNTY, NEVADA

POINTS OF DIVERSION: S.W.1/4 N.W.1/4, AND N.W.1/4 S.W.1/4, SEC. 1, T. 22 S., R.61E., M.D.B.&M.

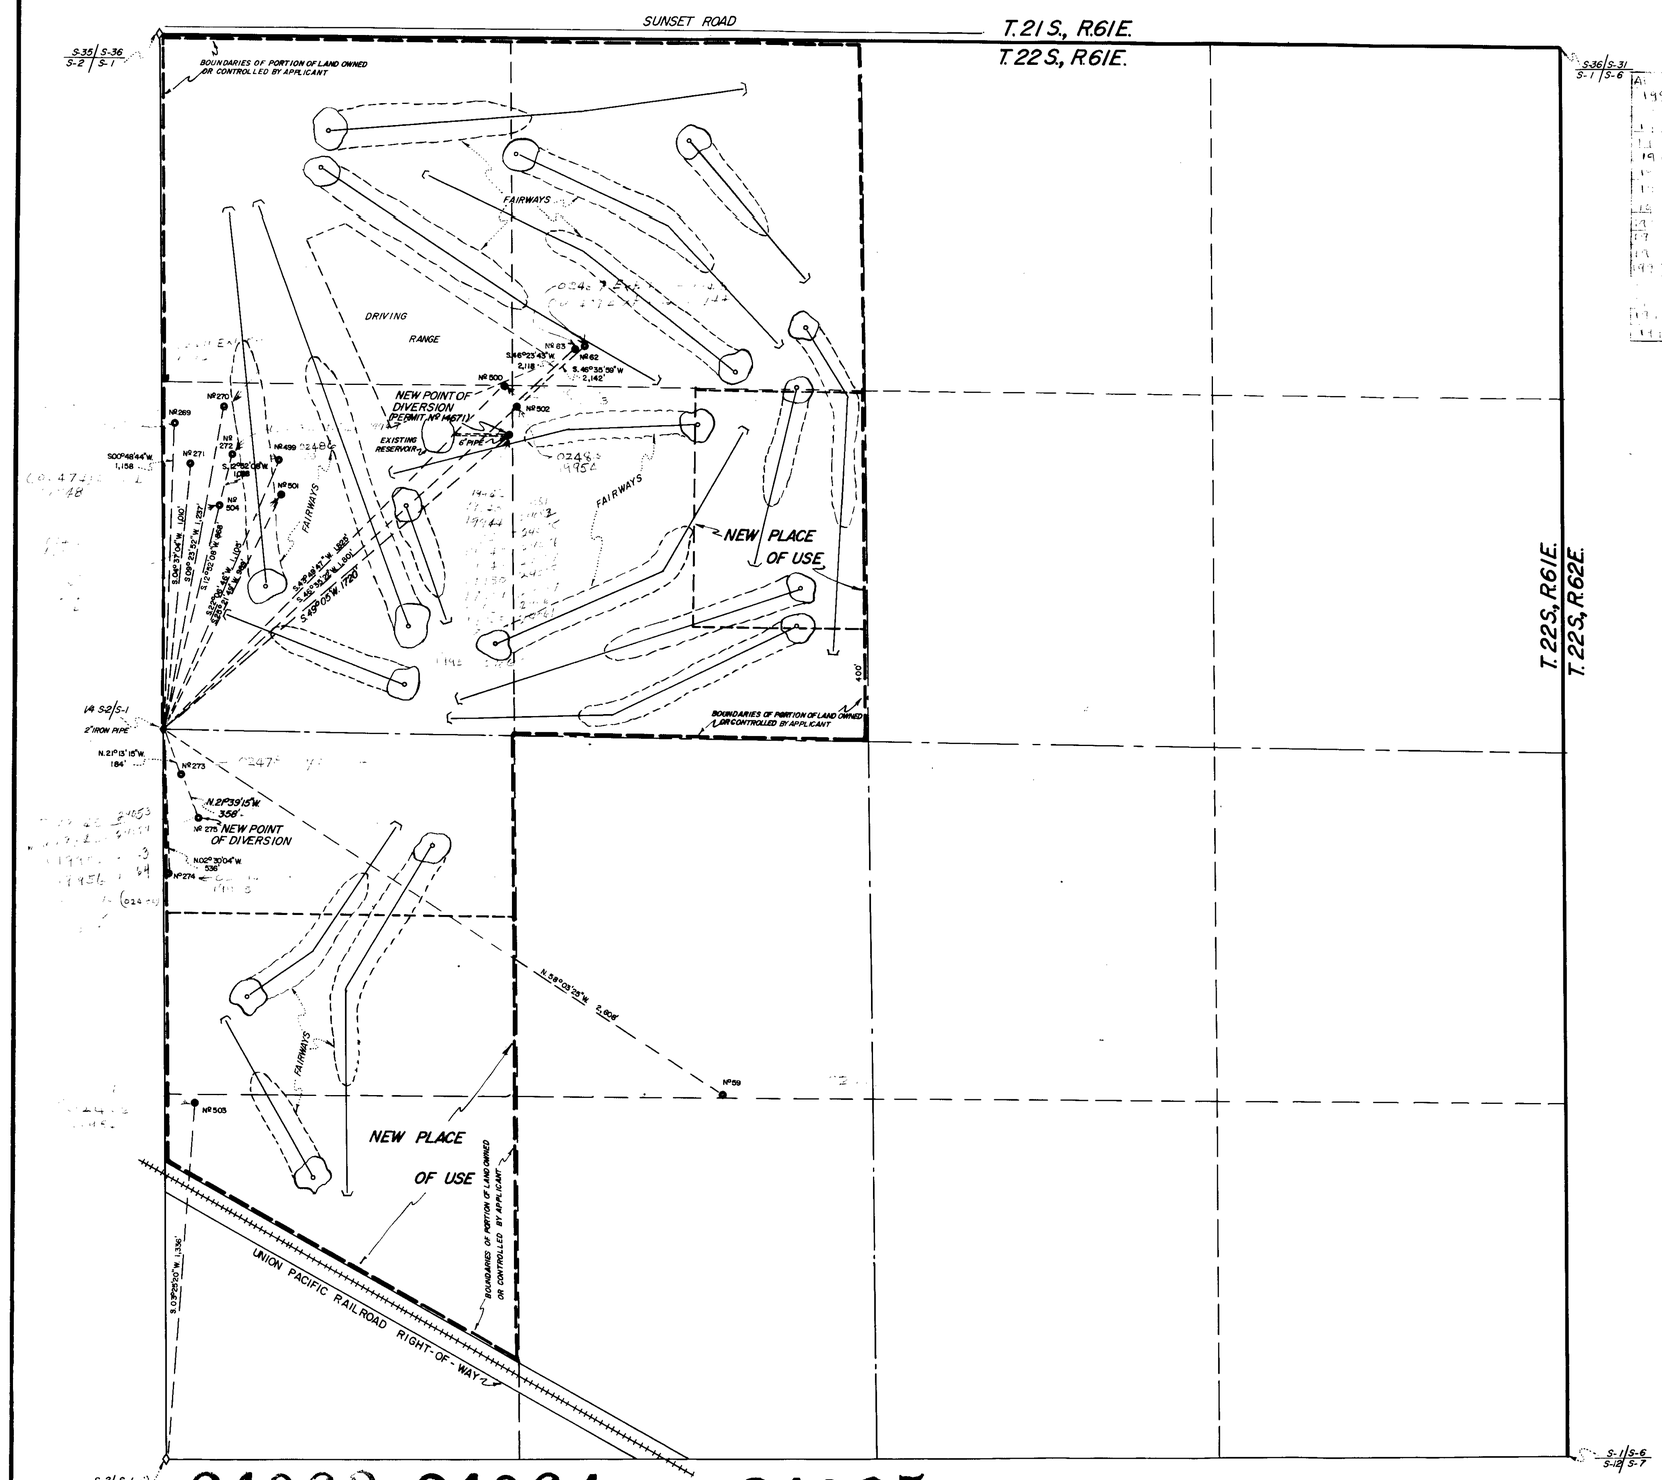

PROOF Nº	WELL Nº
02472	59
02473	272
02474	271
02475	270
02476	269
02477	62
02478	273
02479	274
02480	275
02481	504
02482	503
02483	502
02484	501
02485	500
02486	499
02487	63

— SCALE IN FEET —

300 0 300 600 900 1200

EXISTING PLACE OF USE

SEC.	SUBDIVISION	TOWNSHIP	RANGE	CULT. ACREAGE
1	N.W.1/4 N.W.1/4	T.22S.	R.61E.	40
1	N.E.1/4 N.W.1/4	T.22S.	R.61E.	40
1	S.W.1/4 N.W.1/4	T.22S.	R.61E	40
1	W.1/2 S.E.1/4 N.W.1/4	T.22S.	R.61E.	20
1	N.1/2 N.W.1/4 S.W.1/4	T.22S.	R.61E.	20
1	POR.E.1/2 S.E.1/4 N.W.1/4	T.22S.	R.61E.	6
		TOTAL ACREAGE		166

PROPOSED PLACE OF USE

SEC.	SUBDIVISION	TOWNSHIP	RANGE	ACREAGE
1	N.W.1/4 N.W.1/4	T.22S.	R.61E.	40
1	N.E.1/4 N.W.1/4	T.22S.	R.61E.	40
1	S.W.1/4 N.W.1/4	T.22S.	R.61E.	40
1	W.1/2 S.E.1/4 N.W.1/4	T.22S.	R.61E.	20
1	N.1/2 N.W.1/4 S.W.1/4	T.22S.	R.61E.	20
1	POR.E.1/2 S.E.1/4 N.W.1/4	T.22S.	R.61E.	6
1	POR.E.1/2 S.E.1/4 N.W.1/4	T.22S.	R.61E.	14
1	S.1/2 N.W.1/4 S.W.1/4	T.22S.	R.61E.	20
1	POR.S.W.1/4 S.W.1/4	T.22S.	R.61E.	20
		TOTAL ACREAGE		220

STATE OF NEVADA)
COUNTY OF CLARK) SS

I, L. E. TYSON, BEING FIRST DULY SWORN, DEPOSE AND SAY THAT THIS MAP, CONSISTING OF ONE SHEET, HAS BEEN CORRECTLY DRAWN TO THE DESIGNATED SCALE FROM FIELD NOTES OF A SURVEY MADE UNDER MY SUPERVISION AND DIRECTION ON THE 12TH DAY OF MAY, 1961, THAT IT TRULY AND CORRECTLY REPRESENTS THE PROPOSED LOCATION AND EXTENT OF THE WORKS USED TO DIVERT WATER FROM LAS VEGAS ARTESIAN BASIN IN CLARK COUNTY BY J. KELL HOUSSELS FOR RECREATION (GOLF COURSE) USE, AND THAT BOUNDARIES OF THE LANDS EMBODIED IN THE TRACT OWNED OR CONTROLLED BY THE APPLICANT, AND UPON WHICH IT IS PROPOSED TO USE THE WATER APPLIED FOR, ARE FULLY AND CORRECTLY DESIGNATED THEREON.

STATE WATER RIGHT SURVEYOR

SUBSCRIBED AND SWORN TO BEFORE ME THIS 17th DAY OF May, 1961

Geraldine B. Tyson
NOTARY PUBLIC IN AND FOR CLARK COUNTY, NEVADA

MY COMMISSION EXPIRES April 30, 1963

FILED
June 27, 1961
STATE ENGINEER'S OFFICE

MAP TO ACCOMPANY
APPLICATION TO CHANGE
PLACE & MANNER OF USE
AND
POINT OF DIVERSION
FOR RECREATION (GOLF COURSE) USE
BY
J. KELL HOUSSELS
FROM
LAS VEGAS ARTESIAN BASIN

24063 24064 24065
24058 24059 24060 24061 24062
24057 24056 24055 24054 24053 24052 24051 24050
19957, 19956, 19955, 19954, 19953 19952 19951, 19950 19949 19948 19947 19946, 19945, 19944, 19943, 19942