S.W.1/4,S.W.1/4 SEC.28,T21S.,R.61E.,M.D.B.&M.
CLARK COUNTY, NEVADA

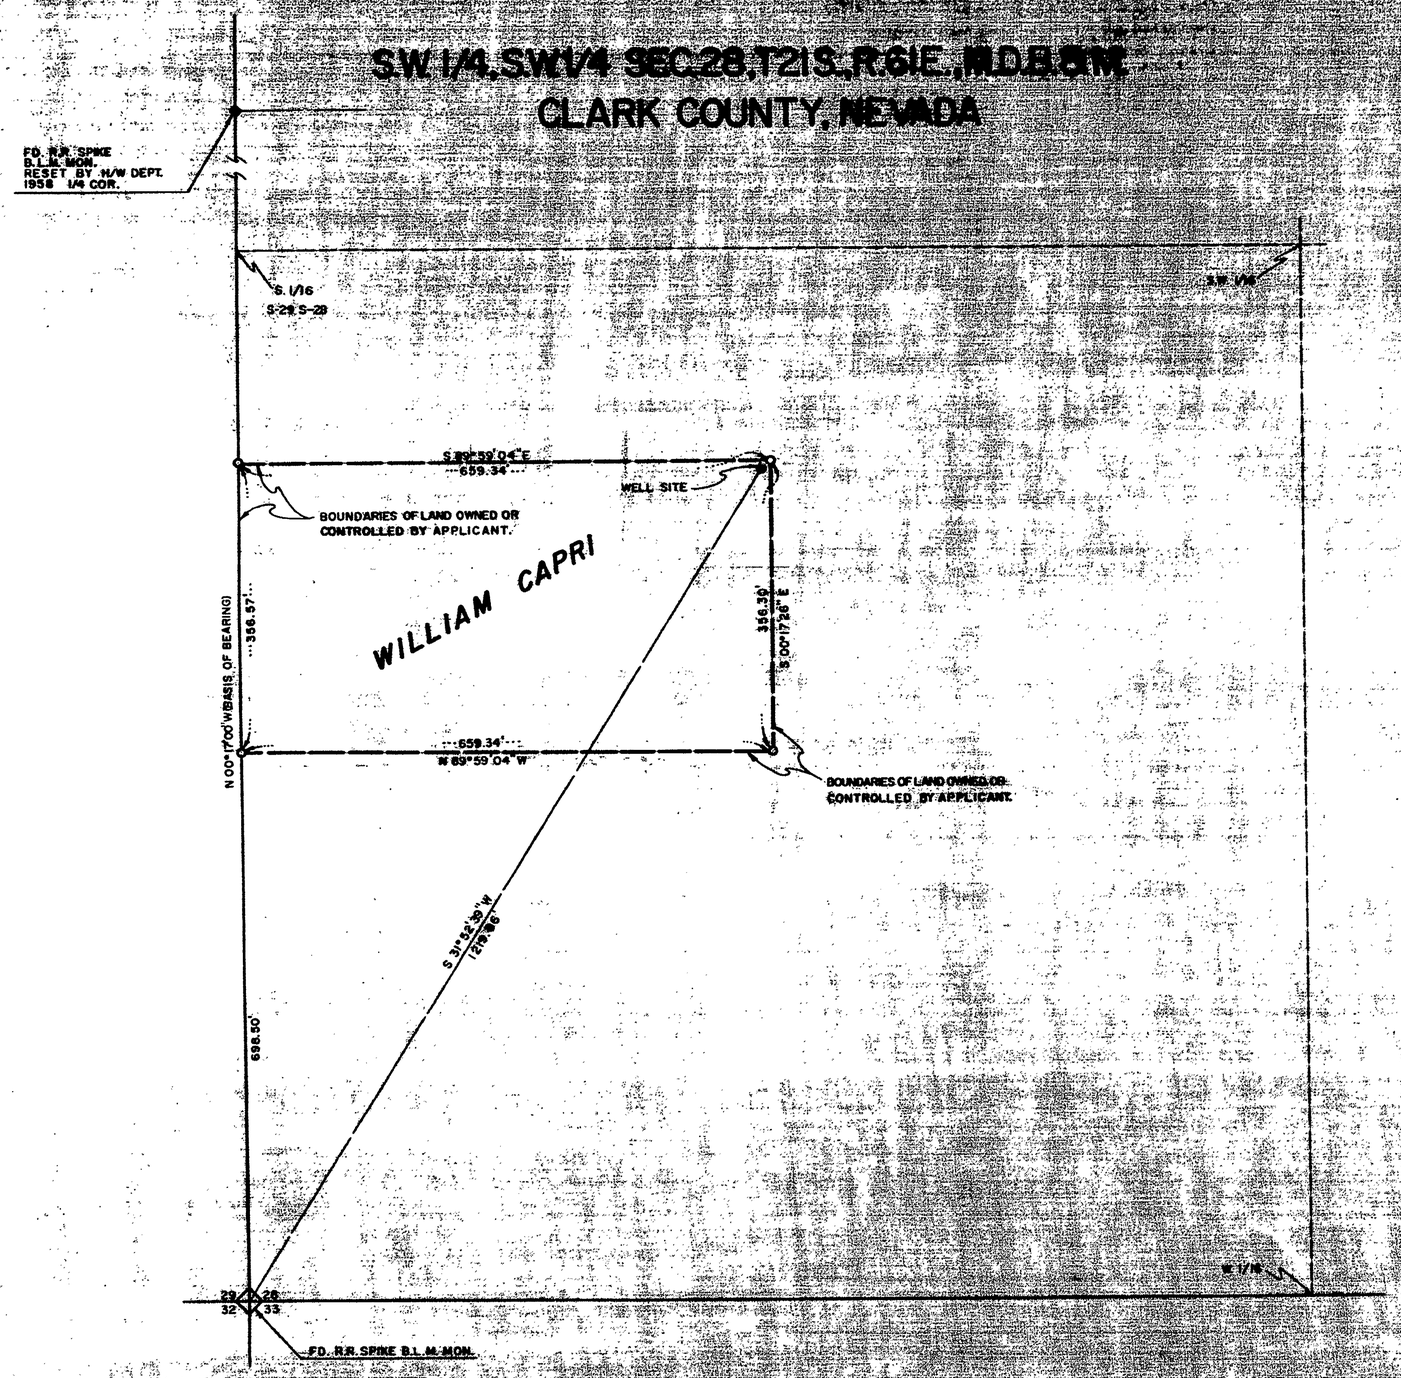

POINT OF DIVERSION IN S.W.1/4,S.W.1/4 SEC.28,T21S.,R61E.,M.D.B.&M.

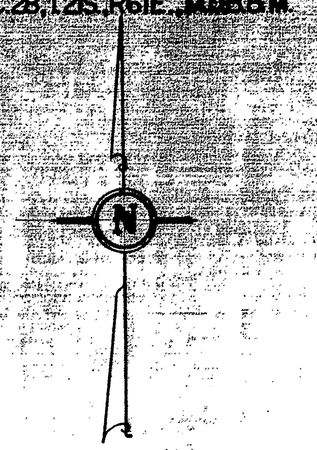

—NOTE—

BASIS OF BEARING: (N 00°17'00"W) WEST LINE S.W.1/4 SEC. 28 T21S, R61E, M.D.B.&M. RECORDED FILE 8, PAGE 21 CLARK COUNTY RECORDERS OFFICE, CLARK COUNTY, NEVADA.

STATE OF NEVADA) SS
COUNTY OF CLARK)

I, L.E. TYSON, BEING FIRST DULY SWORN, DEPOSE AND SAY THAT THIS MAP, CONSISTING OF ONE SHEET, HAS BEEN CORRECTLY DRAWN TO THE DESIGNATED SCALE FROM FIELD NOTES OF A SURVEY MADE UNDER MY SUPERVISION AND DIRECTION ON THE 14 TH DAY OF JUNE, 1961, THAT IT TRULY AND CORRECTLY REPRESENTS THE PROPOSED LOCATION AND EXTENT OF THE WORKS USED TO DIVERT WATER FROM LAS VEGAS ARTESIAN BASIN IN CLARK COUNTY BY WILLIAM CAPRI FOR COMMERCIAL USE, AND THAT THE BOUNDARIES OF THE LANDS EMBODIED IN THE TRACT OWNED OR CONTROLLED BY THE APPLICANT, AND UPON WHICH IT IS PROPOSED TO USE THE WATER APPLIED FOR, ARE FULLY AND CORRECTLY DESIGNATED THEREON.

L.E. Tyson
STATE WATER RIGHT SURVEYOR

SUBSCRIBED AND SWORN TO BEFORE ME, THIS 22 DAY OF June, 1961

Geneva B. Tyson
NOTARY PUBLIC IN AND FOR CLARK COUNTY, NEVADA

MY COMMISSION EXPIRES April 30, 1963

OFFICE
STATE ENGINEER

FILED
June 27, 1961
[illegible]

MAP TO ACCOMPANY
APPLICATION
FOR
COMMERCIAL USE
BY
WILLIAM CAPRI
FROM
LAS VEGAS ARTESIAN BASIN
[illegible]

19958

19958