T.24N, R40E, M.D.B.&M.

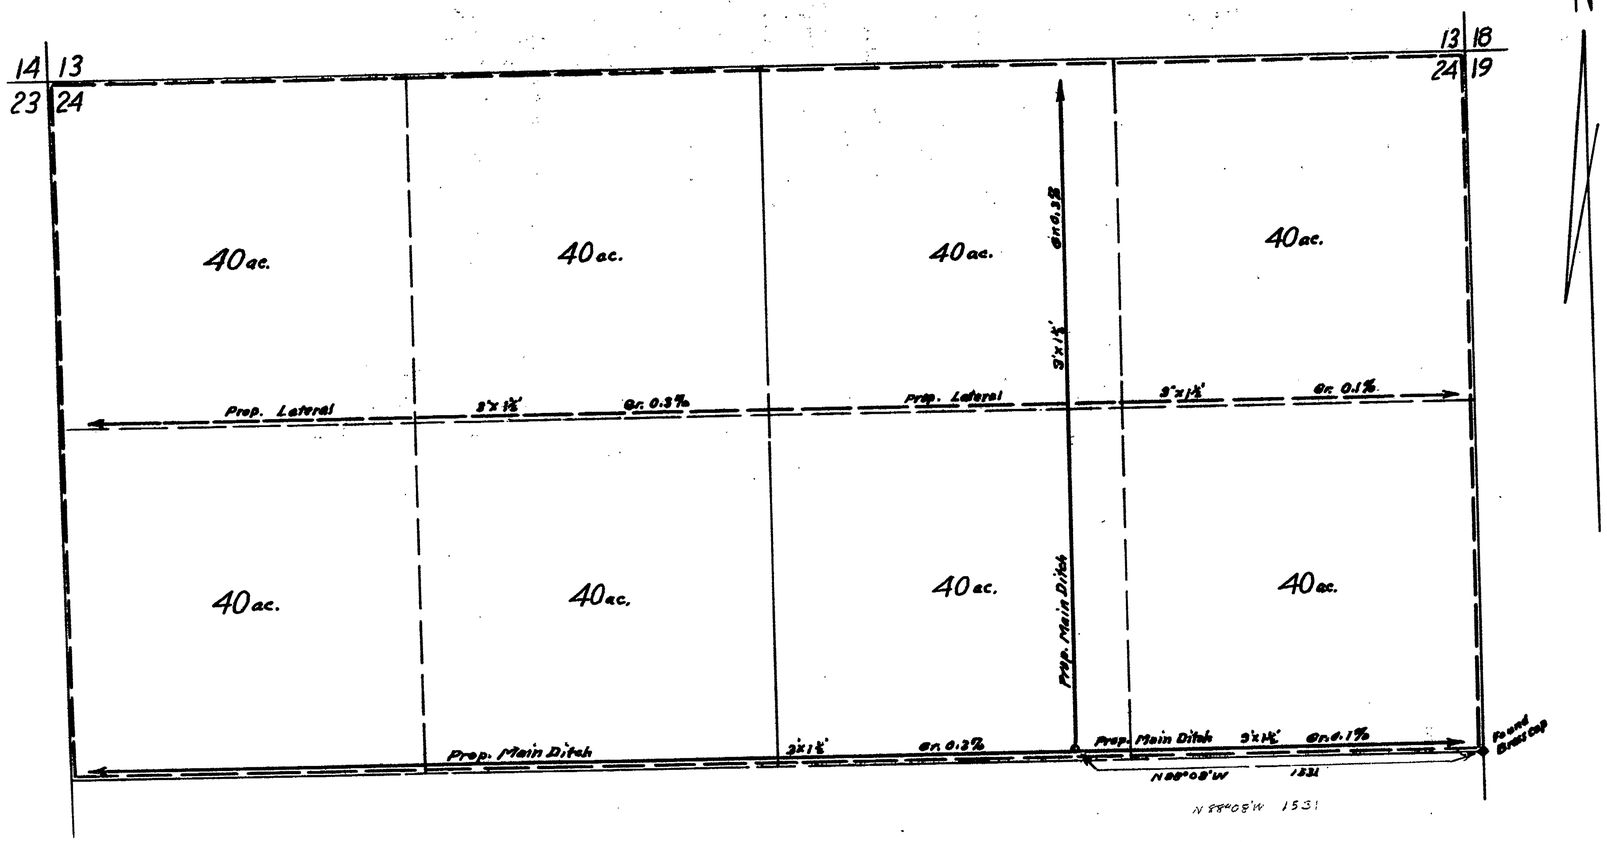

STATE OF NEVADA }
COUNTY OF HUMBOLDT } SS

I, W. A. Wentz, being first duly sworn, depose and say that this map consisting of one sheet, has been correctly drawn to the designated scale from field notes of a survey made under my supervision and direction on the 1st day of August, 1961; that it truly and correctly represents the proposed location and extent of the works used to divert water from underground in Lander County, by Kenneth J. Mertz, for irrigation and domestic purposes.

That the proposed point of diversion, the approximate location and size of the diverting channel, all reservoirs or basins, the location and names of all other works which will cross or connect with the proposed works, and the boundary of all lands, showing by 40-acre subdivisions the areas proposed to be irrigated, are fully and correctly designated thereon.

W. A. Wentz
STATE WATER RIGHT SURVEYOR

Subscribed and sworn to before me this 24th day of August, 1961

Grace W. Bell
COUNTY CLERK

Scale 1in.=300ft.

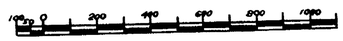

FILED
Aug. 31, 1961
STATE ENGINEER'S OFFICE

S... ENGINEER
1961 AUG 31 AM 10 57

MAP

TO ACCOMPANY APPLICATION TO APPROPRIATE WATER FOR IRRIGATION AND DOMESTIC USE BY KENNETH J. MERTZ FROM UNDERGROUND

APPL. 1998