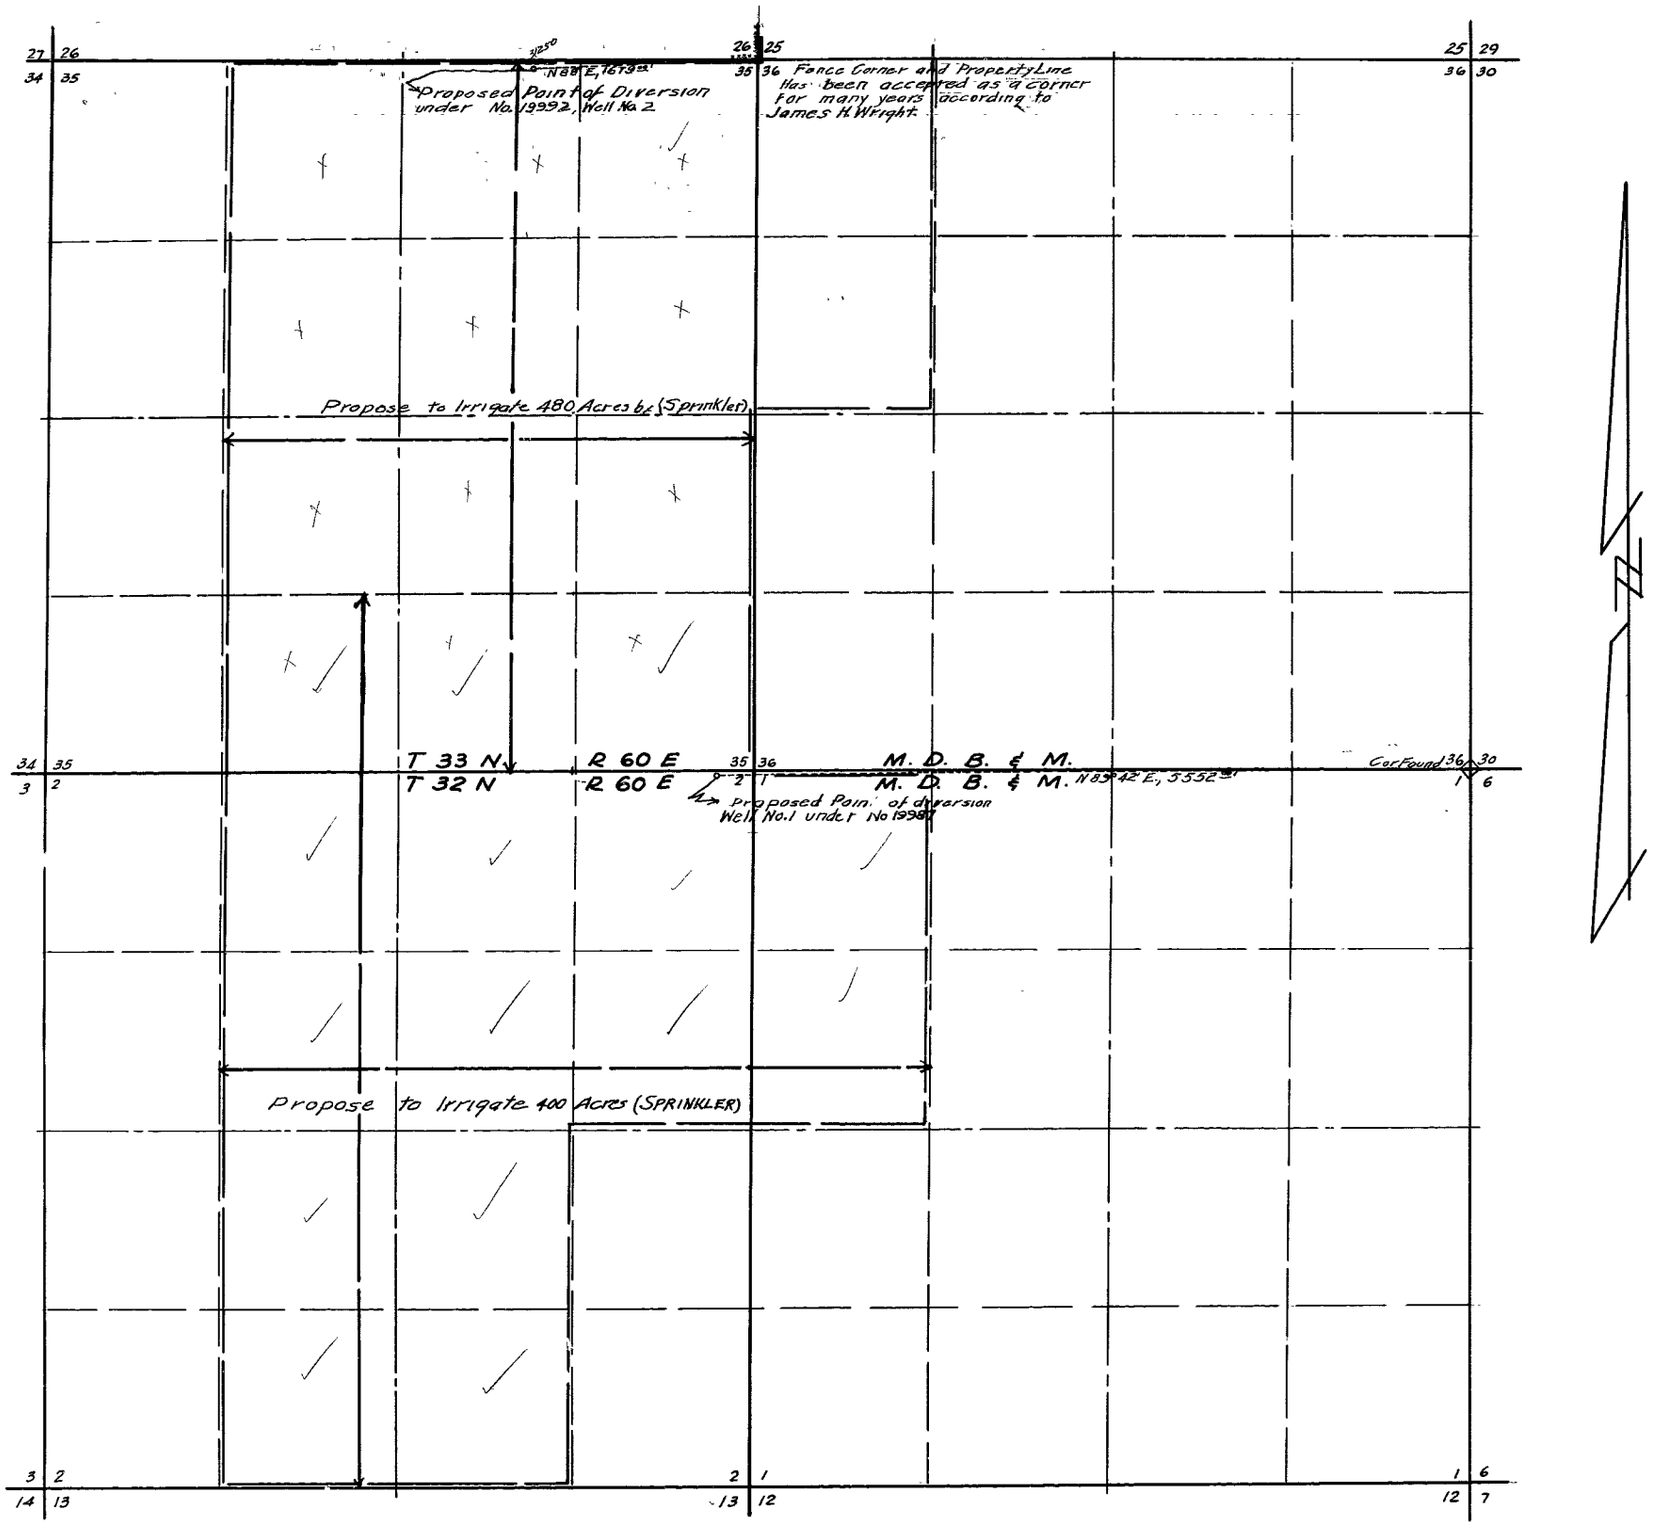

State of Nevada }ss
County of Elko

I, W H. Settelmeyer, being first duly sworn, depose and say that this map, consisting of one sheet, has been correctly drawn to the designated scale from field notes of a survey made by me on the 27th day of October, 1961; that it truly and correctly represents the proposed location and extent of the works used to divert water from underground sources in Elko County by James H. Wright and Margaret Wright for irrigation purposes. That the proposed point of diversion, the approximate location and size of the diverting channel, all reservoirs or basins, the location and names of all other works which will cross or connect with the proposed works, and the boundary of all lands, showing by 40-acre subdivisions the areas proposed to be irrigated, are fully and correctly designated thereon

W H Settelmeyer
State Water Right Surveyor

Subscribed and sworn to before me this 25th day of June, 1962

Frank Wiemann
Notary Public in and for Elko County, Nevada
My commission expires Feb. 5, 1963.

0 250 500 1000 1500 2000 2640
Scale: 1" = 600'

FILED
June 29, 1962
STATE ENGINEER'S OFFICE

STATE ENGINEER

1962 JUN 29 AM 10 55

31250

MAP
TO ACCOMPANY APPLICATION
TO APPROPRIATE WATER
FOR IRRIGATION BY
JAMES H. WRIGHT AND
MARGARET WRIGHT
FROM UNDERGROUND SOURCES

31250 19992 19987 File under