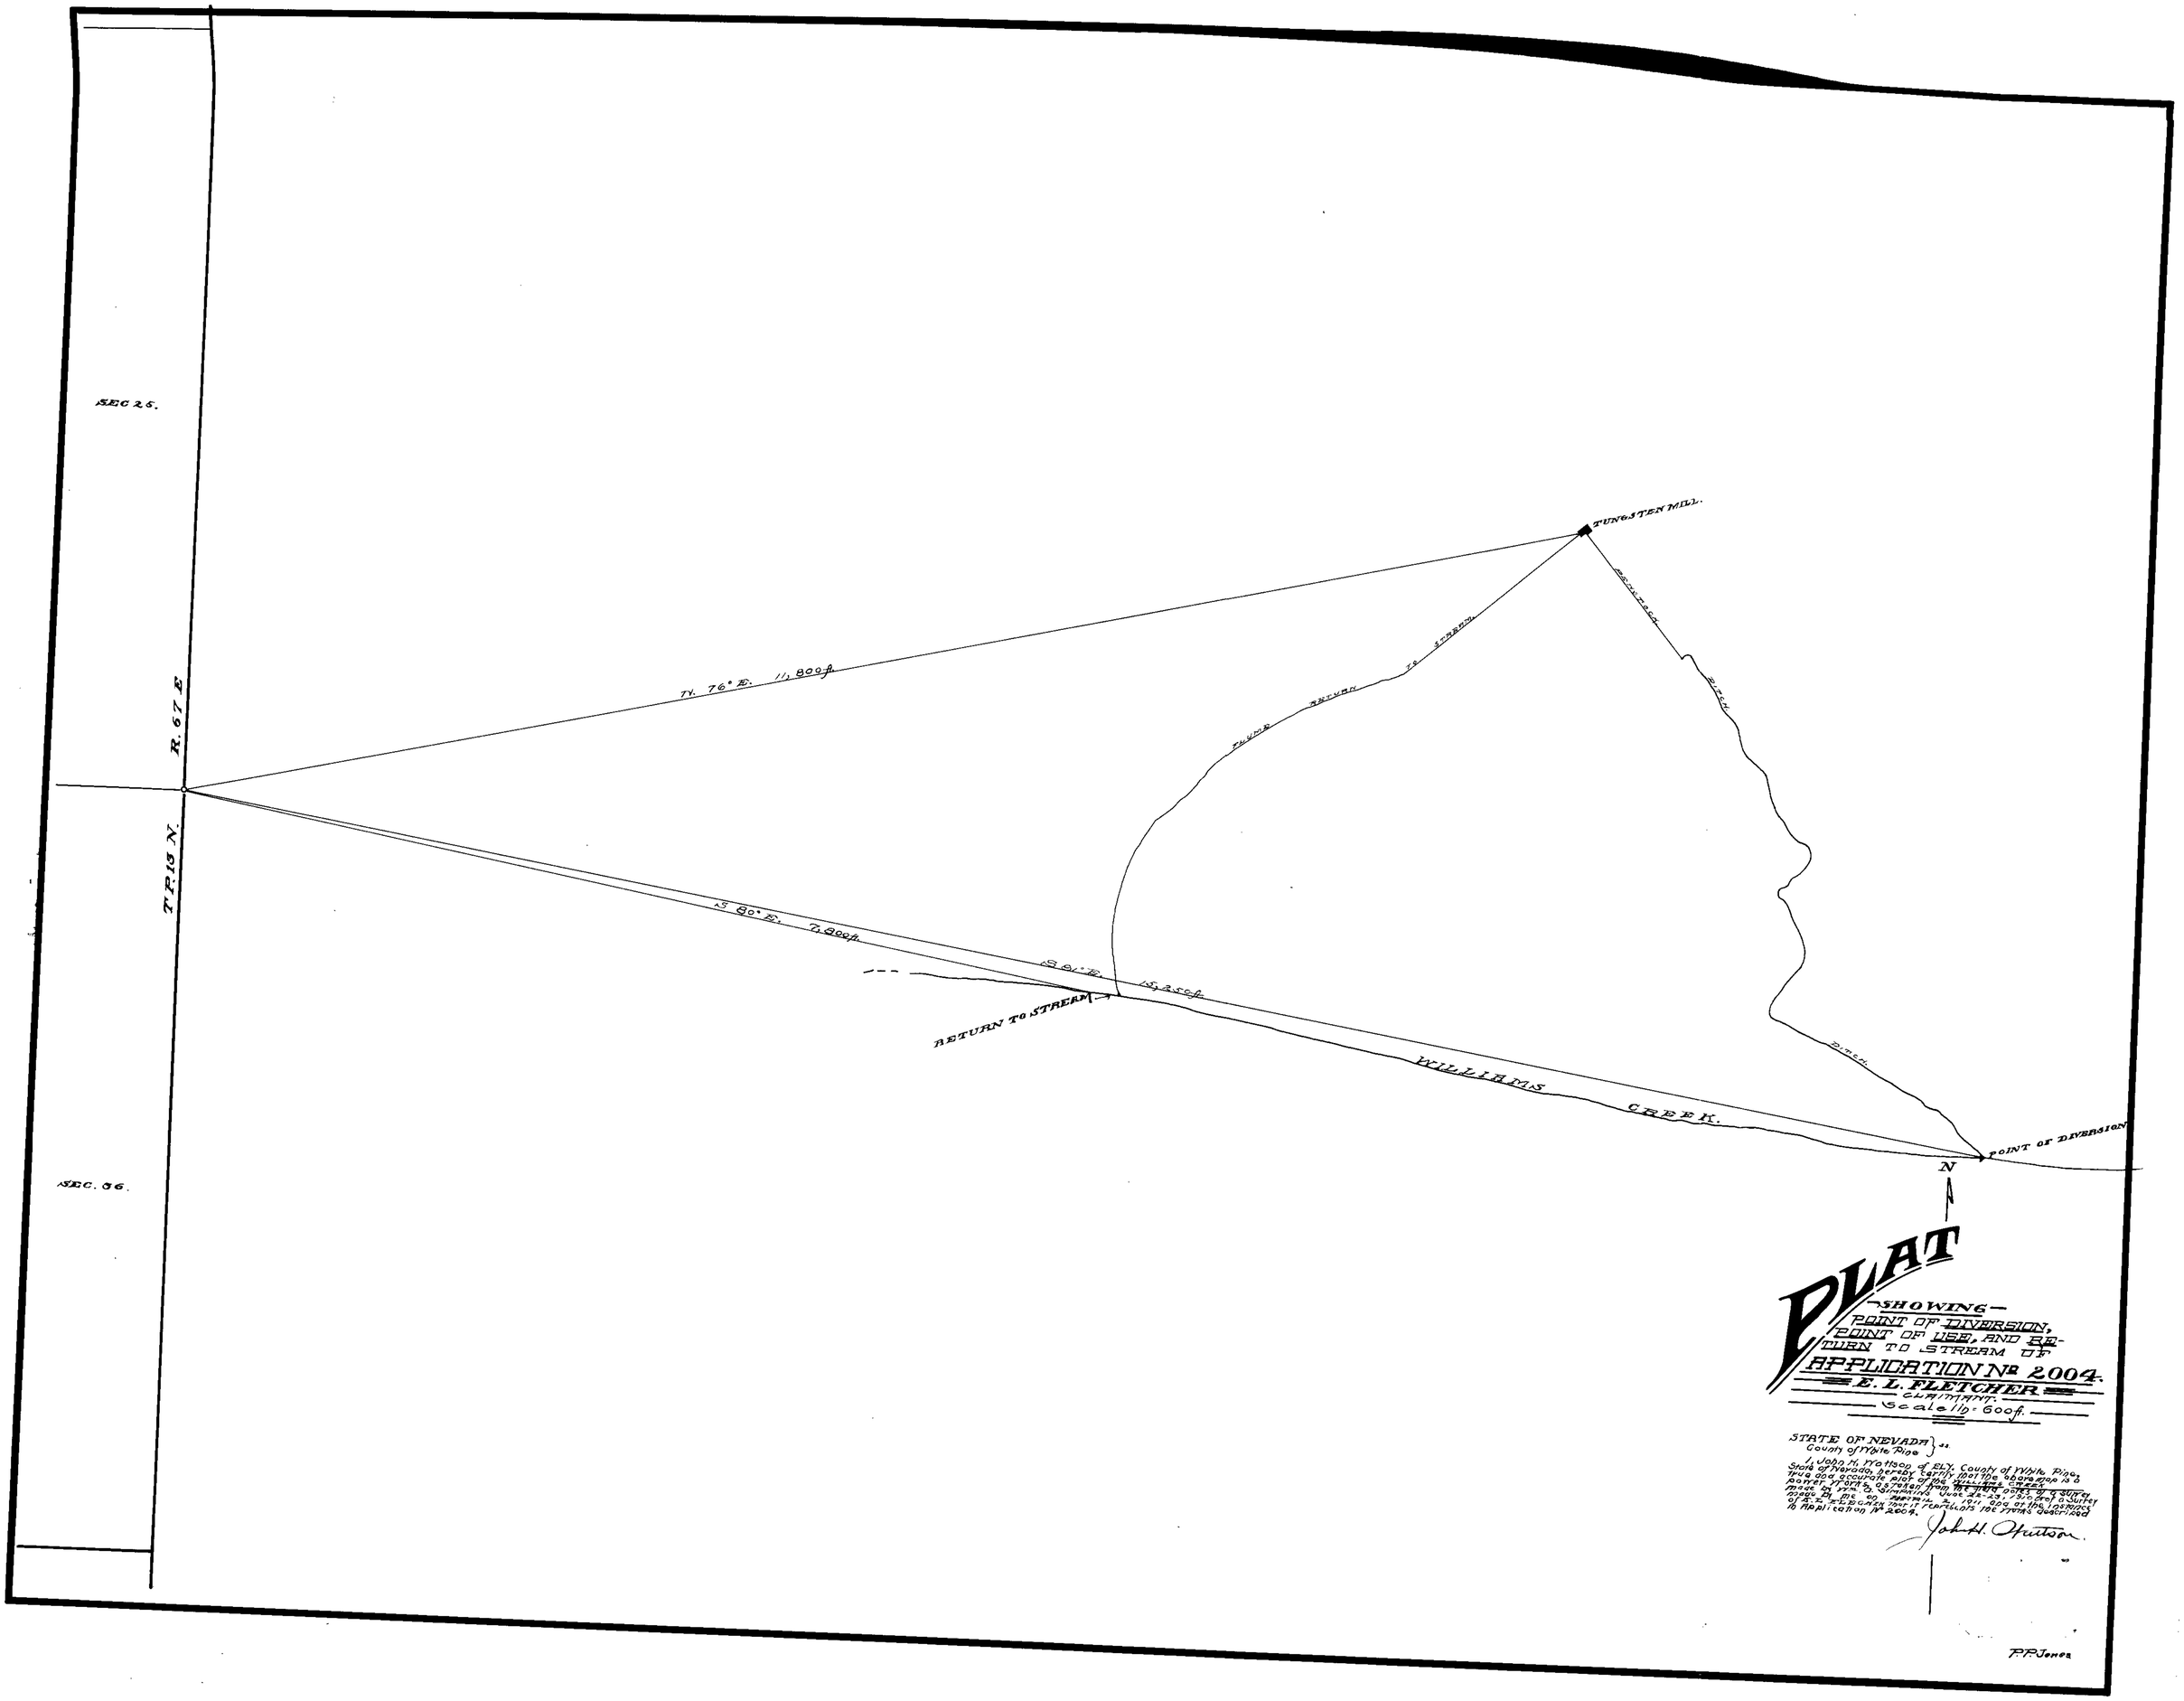
SEC 25.
SEC. 36.
R. 67 E
T.P. 13 N.
TUNGSTEN MILL.
N. 76° E. 11,800 ft.
S 80° E. 7,800 ft.
S 81° E. 15,250 ft.
RETURN TO STREAM
WILLIAMS CREEK.
POINT OF DIVERSION
N
PLAT
SHOWING
POINT OF DIVERSION,
POINT OF USE, AND RETURN TO STREAM OF
APPLICATION No 2004.
E. L. FLETCHER
CLAIMANT.
Scale 1/2 = 600 ft.
STATE OF NEVADA } ss.
County of White Pine
I, John H. Wattson of ELY, County of White Pine, State of Nevada, hereby certify that the above map is a true and accurate plat of the WILLIAMS CREEK power works, as taken from the field notes of a survey made by Wm. G. Sinfanius June 22-23, 1910 and a survey made by me on March 2, 1911 and at the instance of E. L. FLETCHER that it represents the works described in Application No 2004.
John H. Wattson.
P.P. Jones

2004