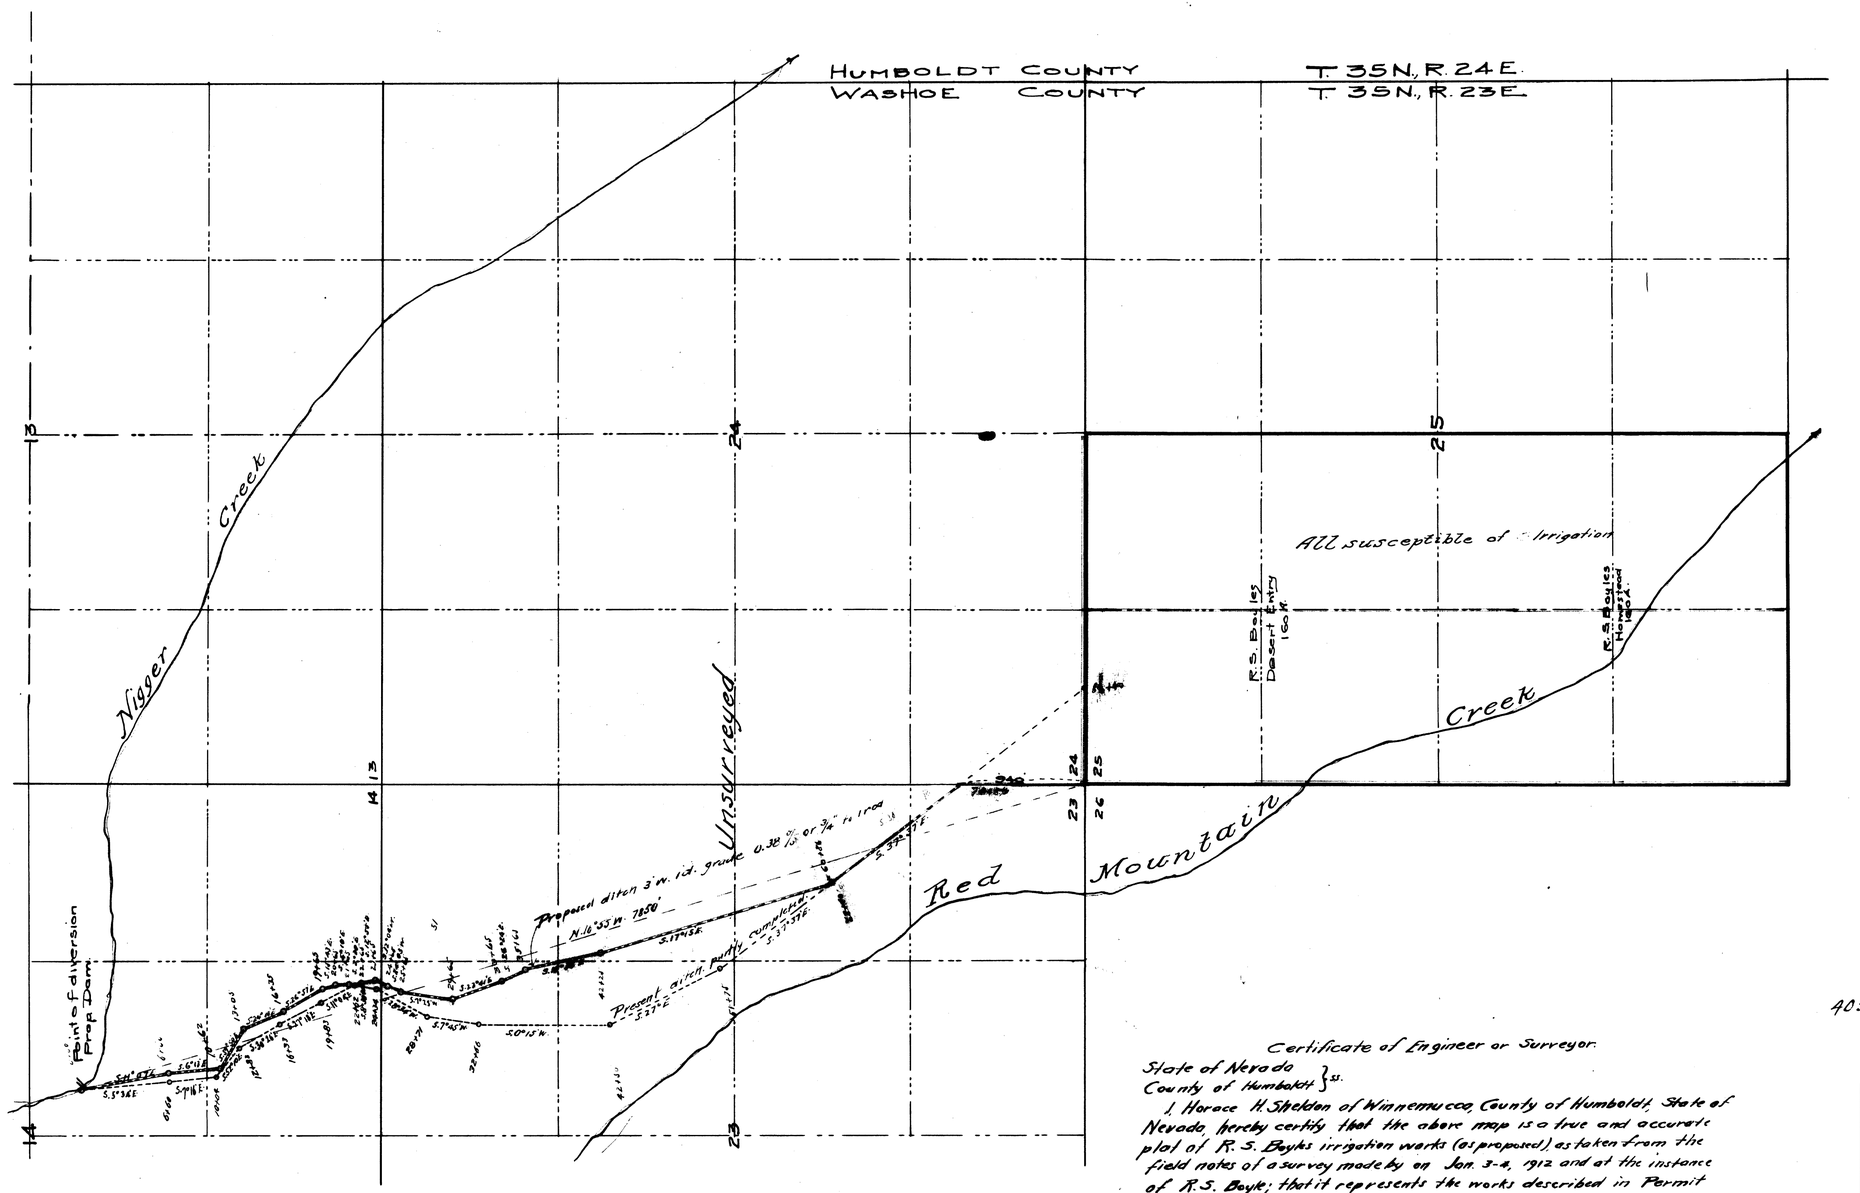

405 BK. 3 12-16-18.
for .441 c.f.s.

Certificate of Engineer or Surveyor.

State of Nevada
County of Humboldt } ss.

I, Horace H. Sheldon of Winnemucca, County of Humboldt, State of Nevada, hereby certify that the above map is a true and accurate plat of R. S. Boyles irrigation works (as proposed) as taken from the field notes of a survey made by on Jan. 3-4, 1912 and at the instance of R. S. Boyle; that it represents the works described in Permit No 2013 together with the location of streams and ditches in the immediate vicinity

Horace H Sheldon
County Surveyor.

PLAT
OF THE
SYSTEM OF IRRIGATION
OF
R. S. Boyle
UNDER
PERMIT No 2013
Jan. 1912 Scale 1" = 600'

2018