Seventy Five Sq. Miles Of Watershed.

State of Nevada,
County Of Washoe, } SS:

Mont E. Hutchison, being duly sworn, says he is the person employed to make the survey by Red Mountain Irrigating District that the survey of said —Proposed— Reservoir is described as follows, to-wit: A reservoir whose initial point is South 26°30' W. 85.60 Chains, distant from the South West Corner of Sec. 36, Tp. 36 N. Range 23 E. M.D.M. being wholy on unsurveyed land and having a total area of 86.50 Acres, and was made by him as the Surveyor employed by the Red Mountain Irrigation District and under its authority commenced on the 27th day of March, 1911, and ending on the 3rd day of April 1911, and that the survey of said Reservoir accurately represents a level line which is the proposed water line of said reservoir, and that such survey is accurately represented on this map, and by the accompanying field notes, and no lake or lakebed, stream or streambed, is used for said reservoir except as shown on this map.

Mont E. Hutchison
Surveyor

Sworn and subscribed to before me this 2d day of May 1911.

M. L. Norton
Notary Public.

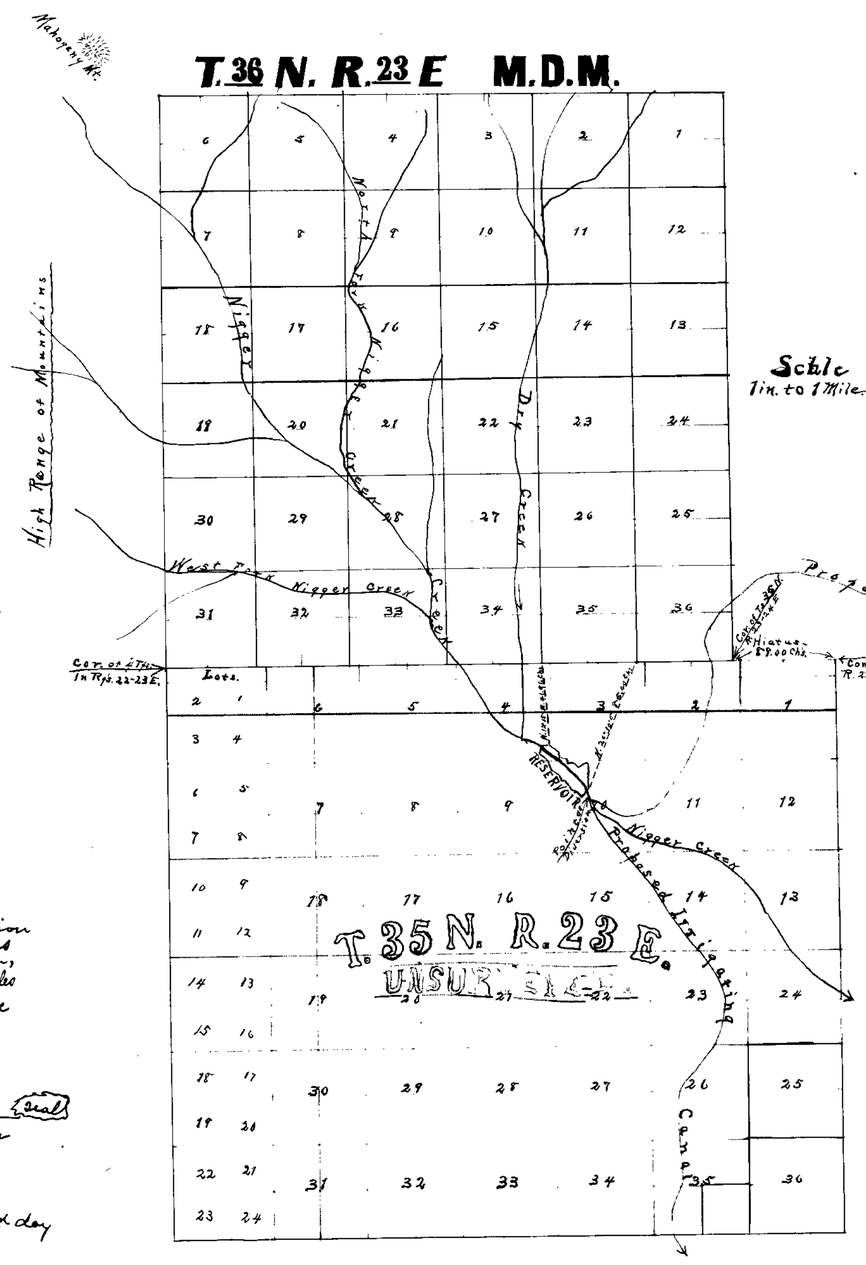

I, W. T. Dauterman, do hereby certify that I am president of the Red Mountain Irrigation District Company; that Mont E. Hutchison who subscribed the accompanying affidavit, was the person employed to make the survey by the said Company; that the survey of the said Reservoir as accurately represented on this map and by the field notes, was made under authority of the Company; that the Company is duly authorized by its Articles of Association to construct the said Reservoir upon the location as shown upon this map; that the said Reservoir as represented on this map, and by said field notes, was adopted by the Company, by resolution of its Members on the 2nd day of May 1911 as the definite location of the said Reservoir described as follows, A Reservoir, whose initial point is South 26°30' W. 85.60 Chains distant from the SW Corner of Sec. 36 Tp. 36 N. R. 23 E. M.D.M. being wholy on unsurveyed land, and having a total area of 86.50, acres, and was made by him as the surveyor employed by the Company and under its authority, commenced on the 27th day of March 1911 and ending on the 3rd day of April 1911 and that the survey of said Reservoir accurately represents a level line which is the proposed water line of said reservoir, and that such survey is accurately represented upon this map and by the accompanying field notes. And no lake or lakebed, stream or stream bed, is used for the said Reservoir except as shown on this map. And that the map has been prepared to be filed in the General Land Office, with the Secretary of the Interior in order that the Company may obtain the benifits of Sections 18 to 21 inclusive, of the act of Congress approved March 3rd 1891, when said land is surveyed and approved.

And I further certify that the right of way herein described is desired for the main purpose of irrigation.

Red Mountain Irrigation District.

W. T. Dauterman
President of the Red Mountain Irrigation District Co.

J. W. T. Dauterman, President of the Red Mountain Irrigation District do hereby certify that the organization of said Company has been completed; that the company is fully authorized to proceed with construction, according to existing laws of the state of Nevada, and that the copy of the articles of association and agreement of the Company filed in the Department of the Interior is a true and correct copy of the same.

In witness whereof I have hereunto set my name and seal on this 2nd day of July, in the year 1911.

W. T. Dauterman (Seal)
President of the Red Mountain Irrigation District.

Subscribed and sworn to before me on this 2nd day of May A.D. 1911

M. L. Norton
Notary Public for the State of Nevada

J. W. T. Dauterman do certify that I am the President of the Red Mountain Irrigation District and that the following is a true list of the officers of said Company, with the full name and designation of each, to wit:

W. T. Dauterman President.
G. W. Hamilton Vice President
J. E. Kelly Manager
W. S. Murdock Secretary and Treasurer.

In witness whereof I have hereunto set my name on this 2nd day of May 1911,

W. T. Dauterman (Seal)
President of the Red Mountain Irrigation District.

Map Of Proposed Reservoir For, Red Mountain ~~Creek~~ Irrigation District.

Gerlach, Washoe Co. Nevada.
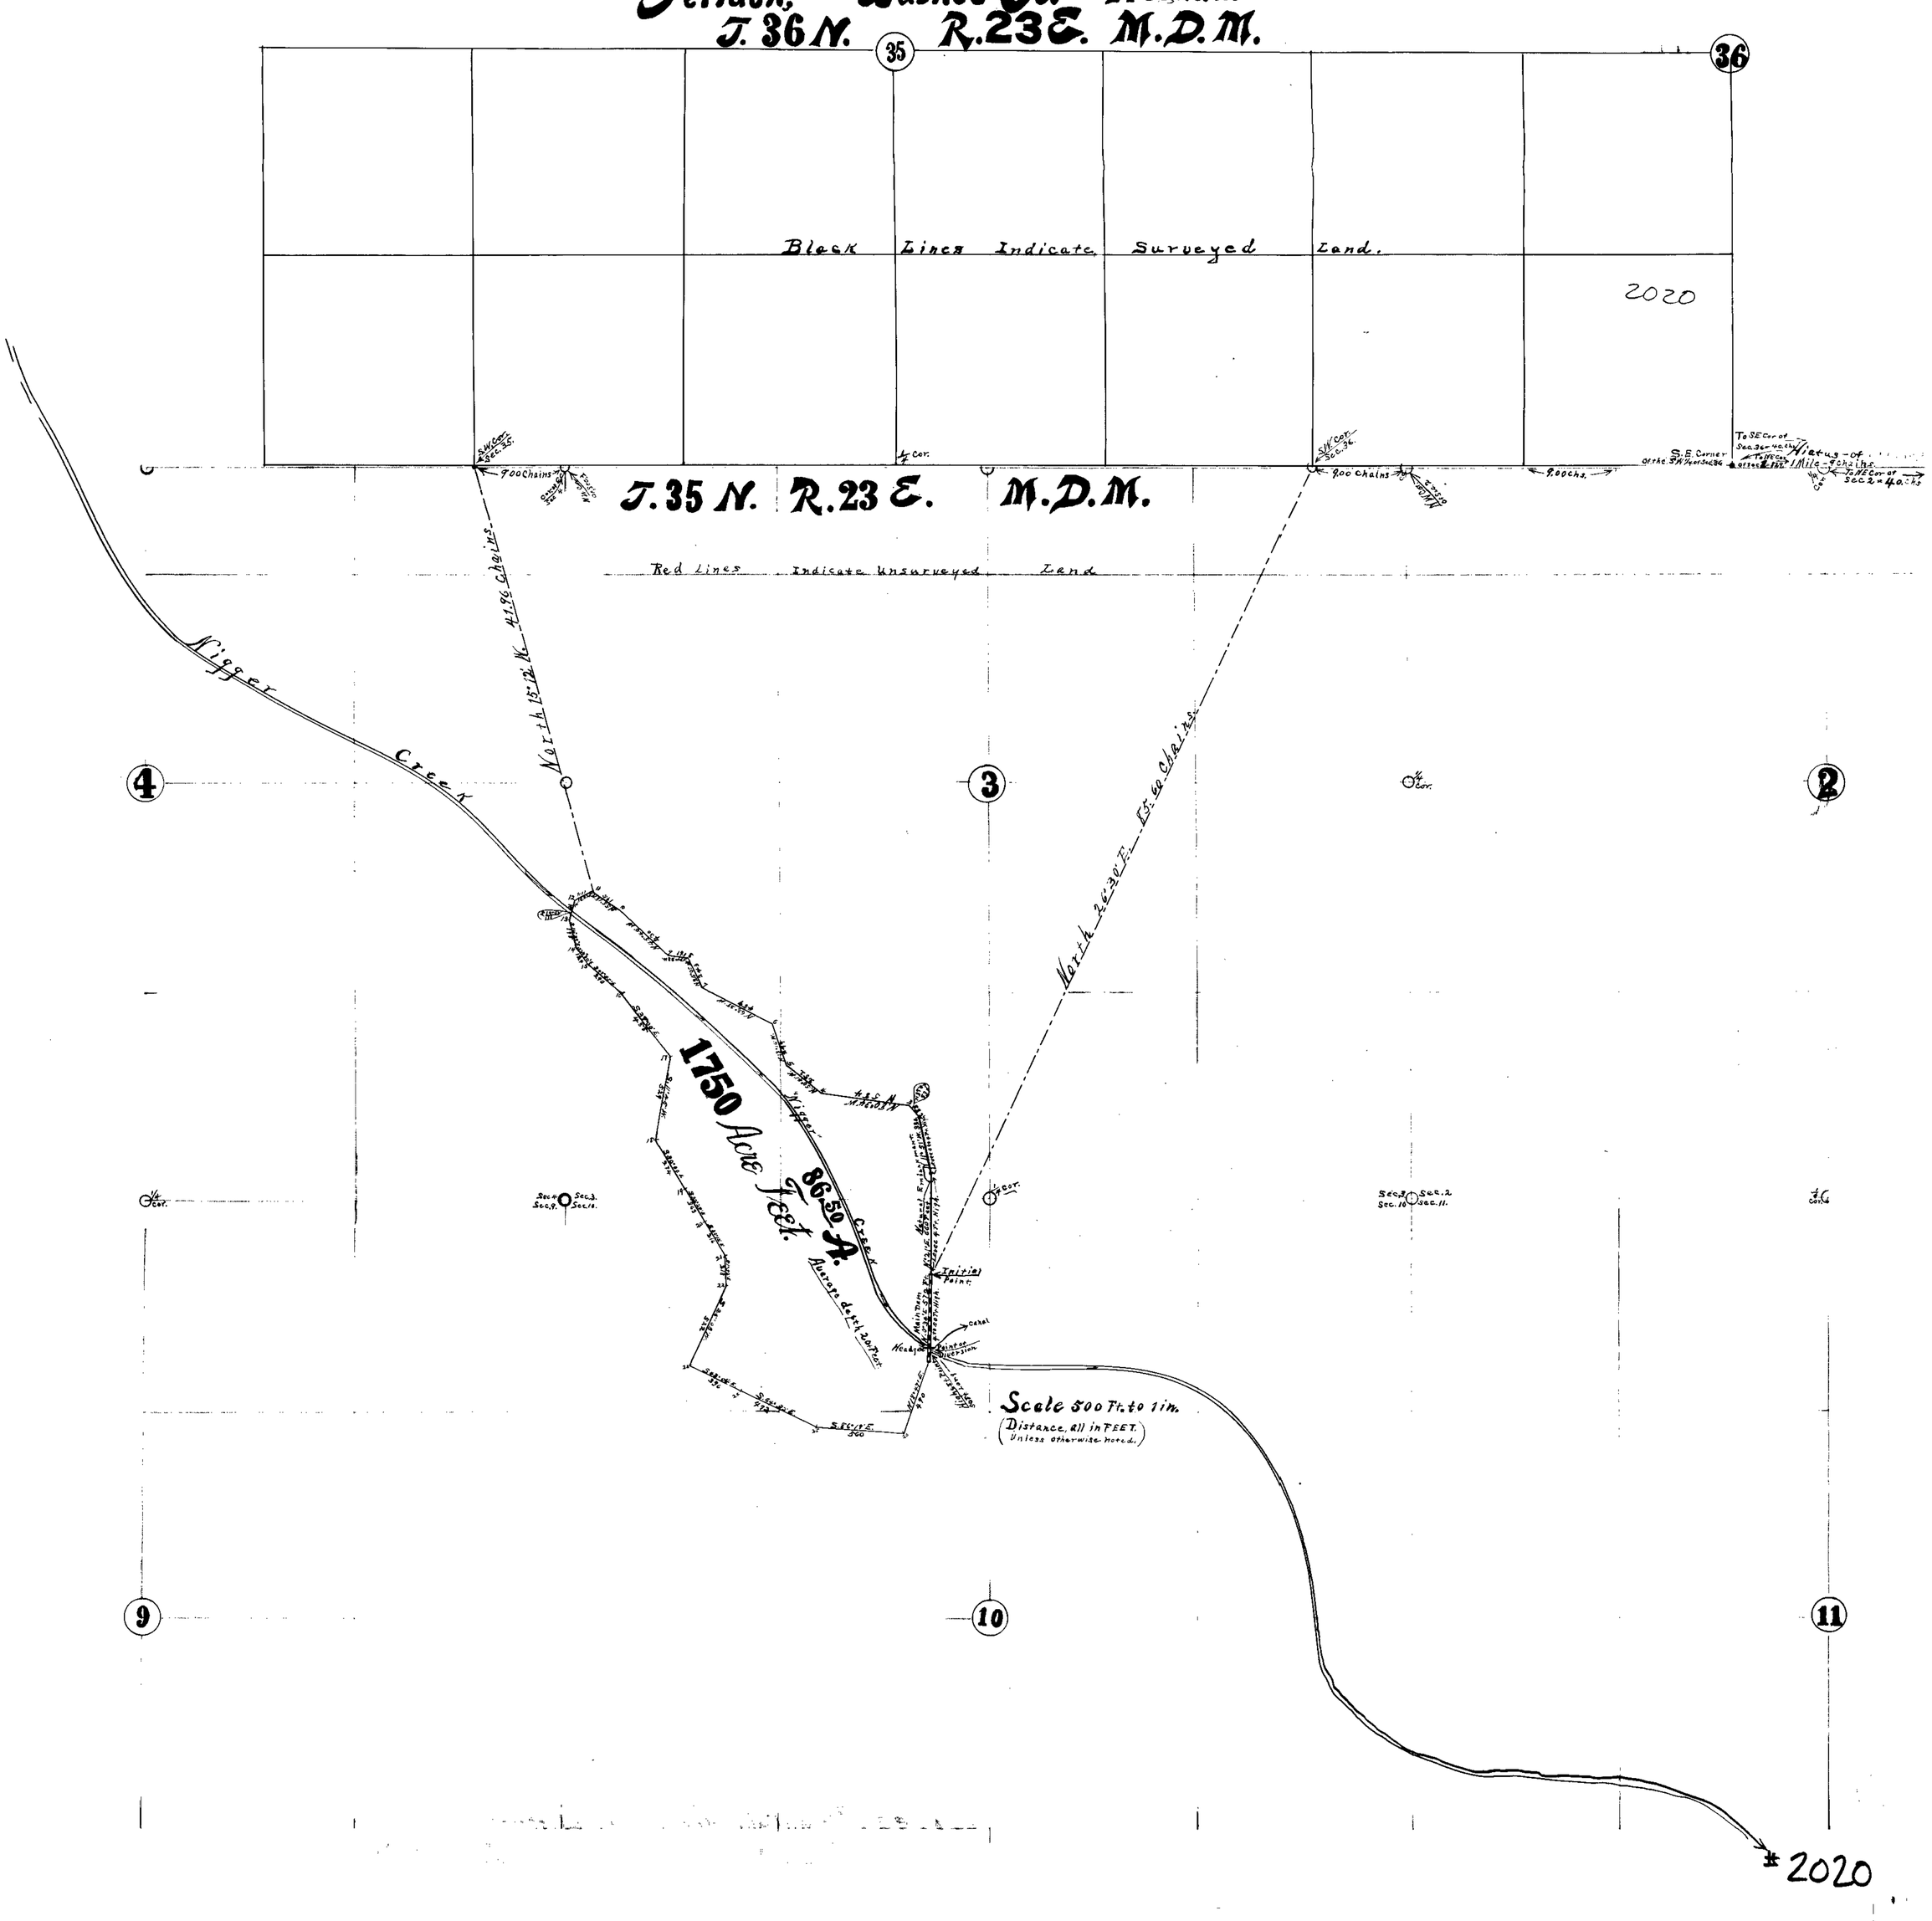
T. 36 N. R. 23 E. M.D.M.