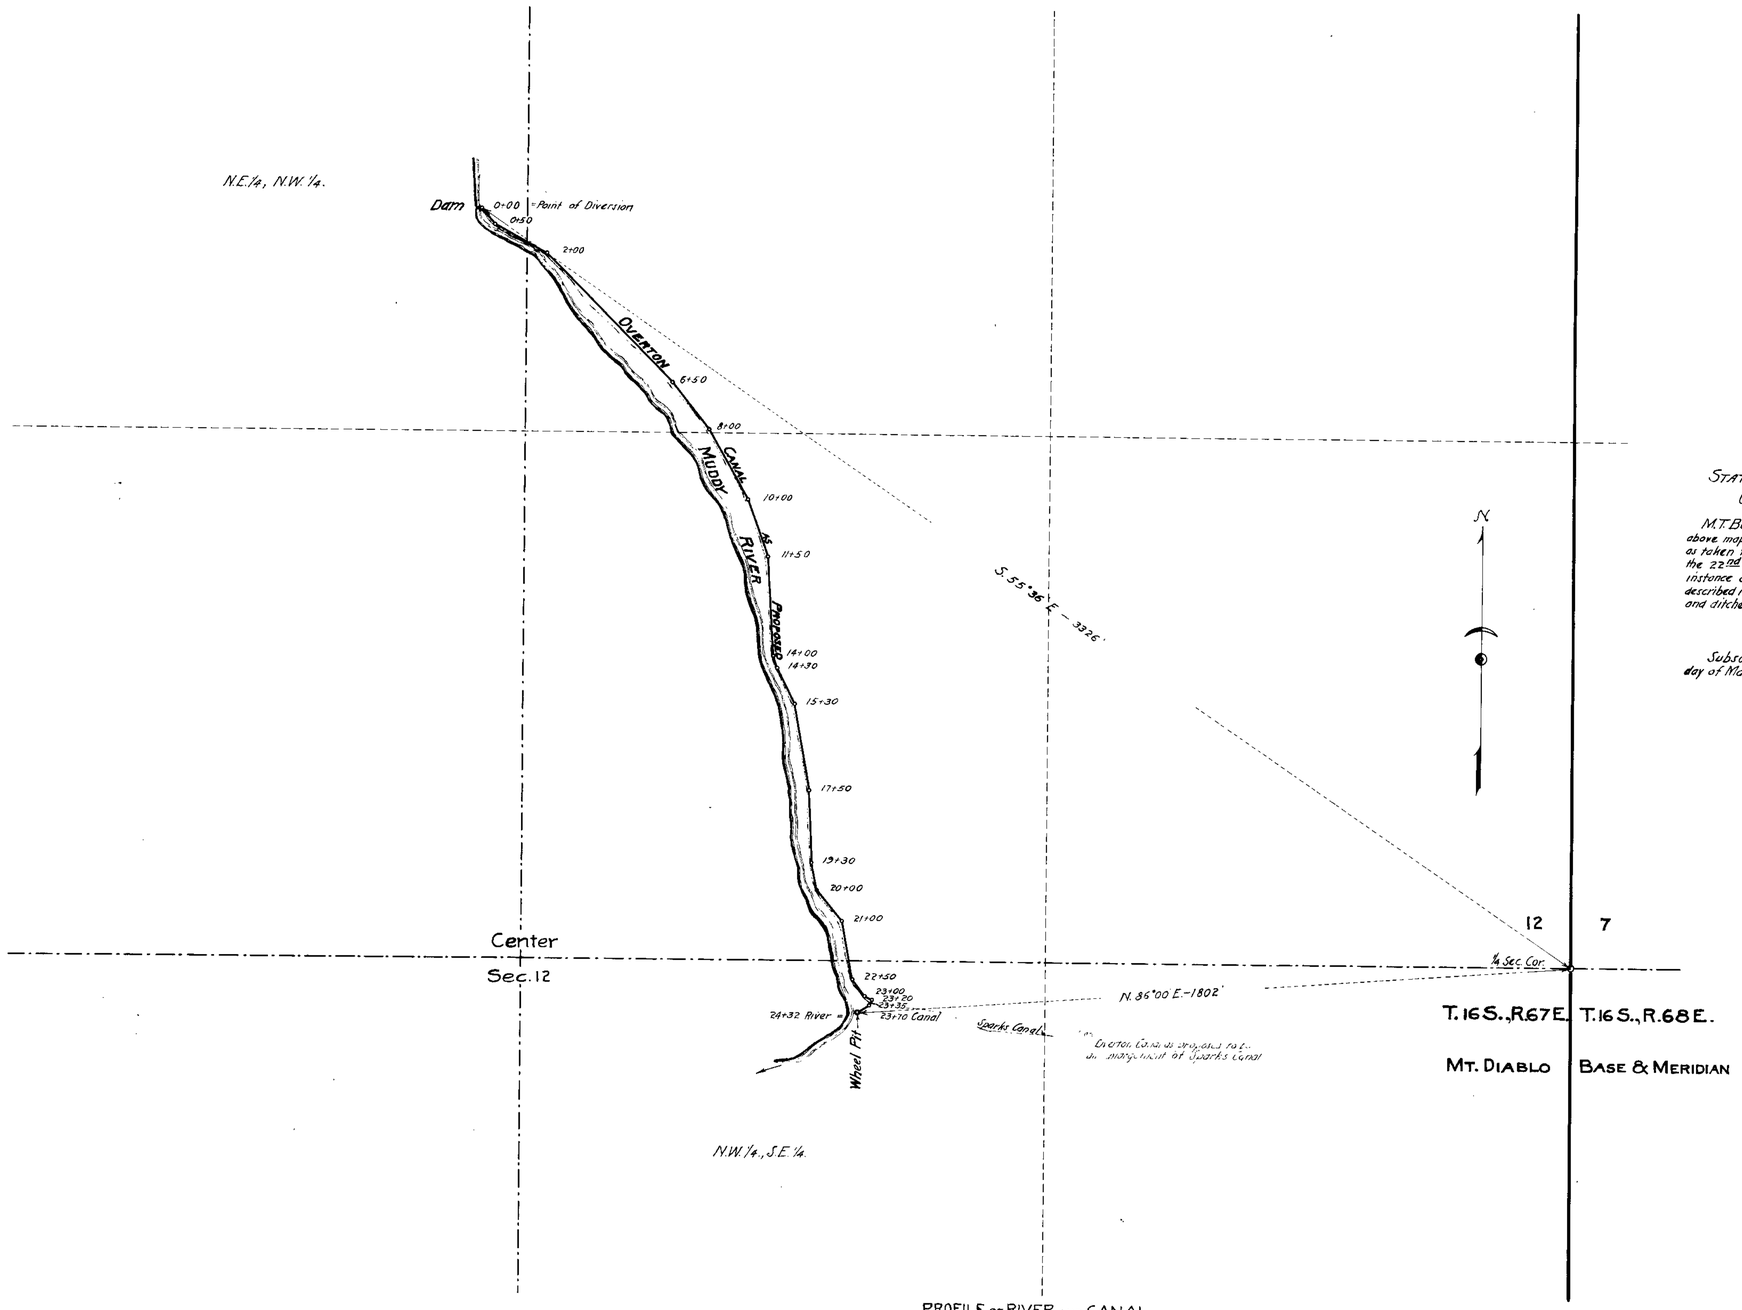

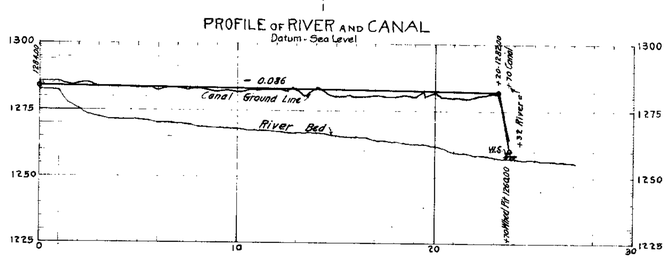

Traverse of Canal

Station From	Station To	Course	Distance	Remarks.
0+00	0+50	S.40°30'E.	50'	At Dam
0+50	2+00	S.60°30'E.	150'	
2+00	6+50	S.45°00'E.	450'	
6+50	8+00	S.38°00'E.	150'	
8+00	10+00	S.29°30'E.	200'	
10+00	11+50	S.19°30'E.	150'	
11+50	14+00	S.3°30'E.	250'	
14+00	14+30	S.17°30'E.	30'	
14+30	15+30	S.26°00'E.	100'	
15+30	17+50	S.10°00'E.	220'	
17+50	19+30	S.2°30'E.	180'	
19+30	20+00	S.11°00'E.	70'	
20+00	21+00	S.38°00'E.	100'	
21+00	22+50	S.10°00'E.	150'	
22+50	23+00	S.36°00'E.	50'	
23+00	23+20	S.61°00'E.	20'	
23+20	23+35	S.29°00'W.	15'	
23+35	23+70	S.59°00'W.	35'	At Wheel Pit

STATE OF UTAH
COUNTY OF SALT LAKE } S.S.

M.T. BURGESS, being first duly sworn, deposes and says that the above map is a true and accurate plat of the OVERTON POWER PLANT works, as taken from the field notes of a survey made by me completed on the 22nd day of March 1913; that such survey was made at the instance of ORIN W. JARVIS; that the map represents the works described in application No. 2021, together with the location of streams and ditches in the immediate vicinity.

M. T. Burgess, Surveyor

Subscribed and sworn to before me this, the 31st day of March, 1913.

[illegible]
Notary Public in and for Salt Lake County, Utah.

OVERTON POWER PLANT
CLARK CO., NEVADA
APPLICATION No. 2021
OF
ORIN W. JARVIS
Application Filed Apr. 24, 1911
Scale: 1" = 200'

2021