LOCATION SURVEY FOR

THE MILLER ARTESIAN LAND AND DEVELOPMENT CO.

ESMERALDA AND NYE COUNTIES, NEVADA

Corners of the Public Land Survey found in place shown with a ✛
Relative Elevations shown in Red

SCALE : 1000 Feet = 1 Inch

OLMSTEAD AND CURRIE
CIVIL AND MINING ENGINEERS

State of Nevada
County of Esmeralda } S.S.

I, William T. Olmstead of Goldfield, County of Esmeralda, State of Nevada, hereby certify that the above map is a true and accurate plat of the Miller Artesian Land and Development Company's works, as taken from the field notes of a survey made under my personal supervision on April 1-15, 1911, and at the instance of A. H. Jones, that it represents the works described in Application No 2025

William T. Olmstead
Engineer

Subscribed and sworn to before me this 1st day of March 1912

Frank M. Church
Notary Public

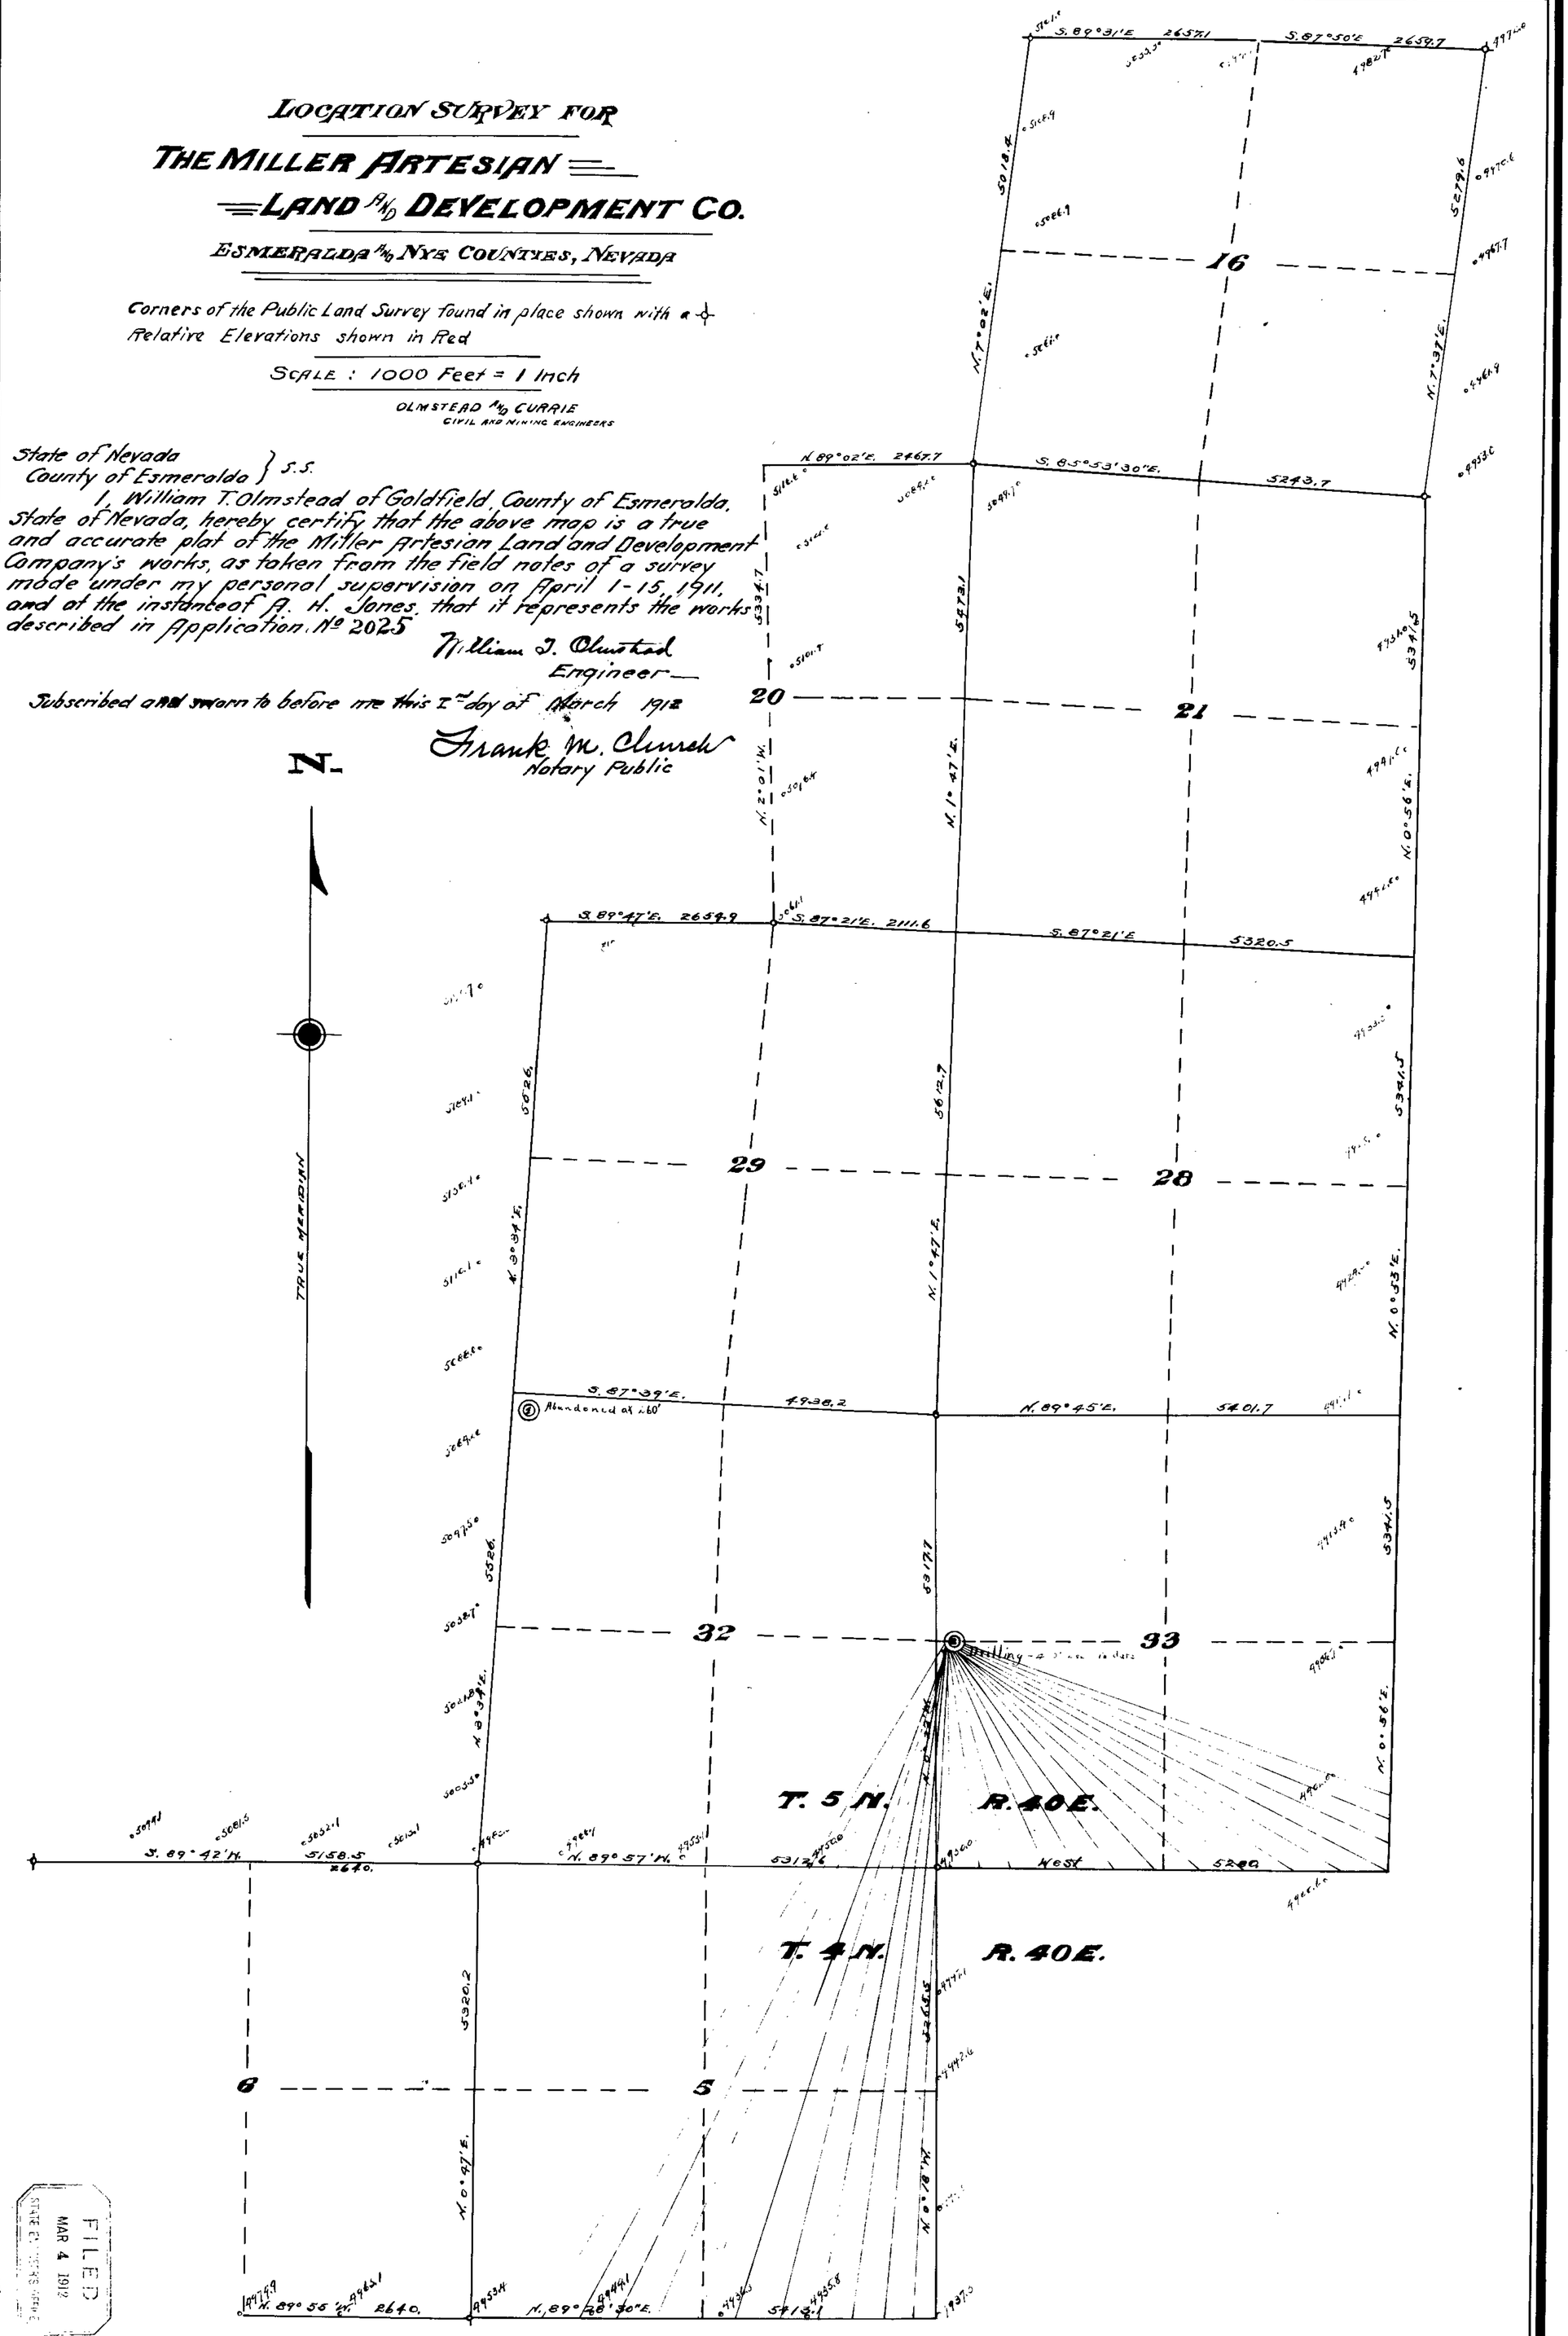

FILED
MAR 4 1912
STATE ENGINEER'S OFFICE

March 1st. 1912

2025