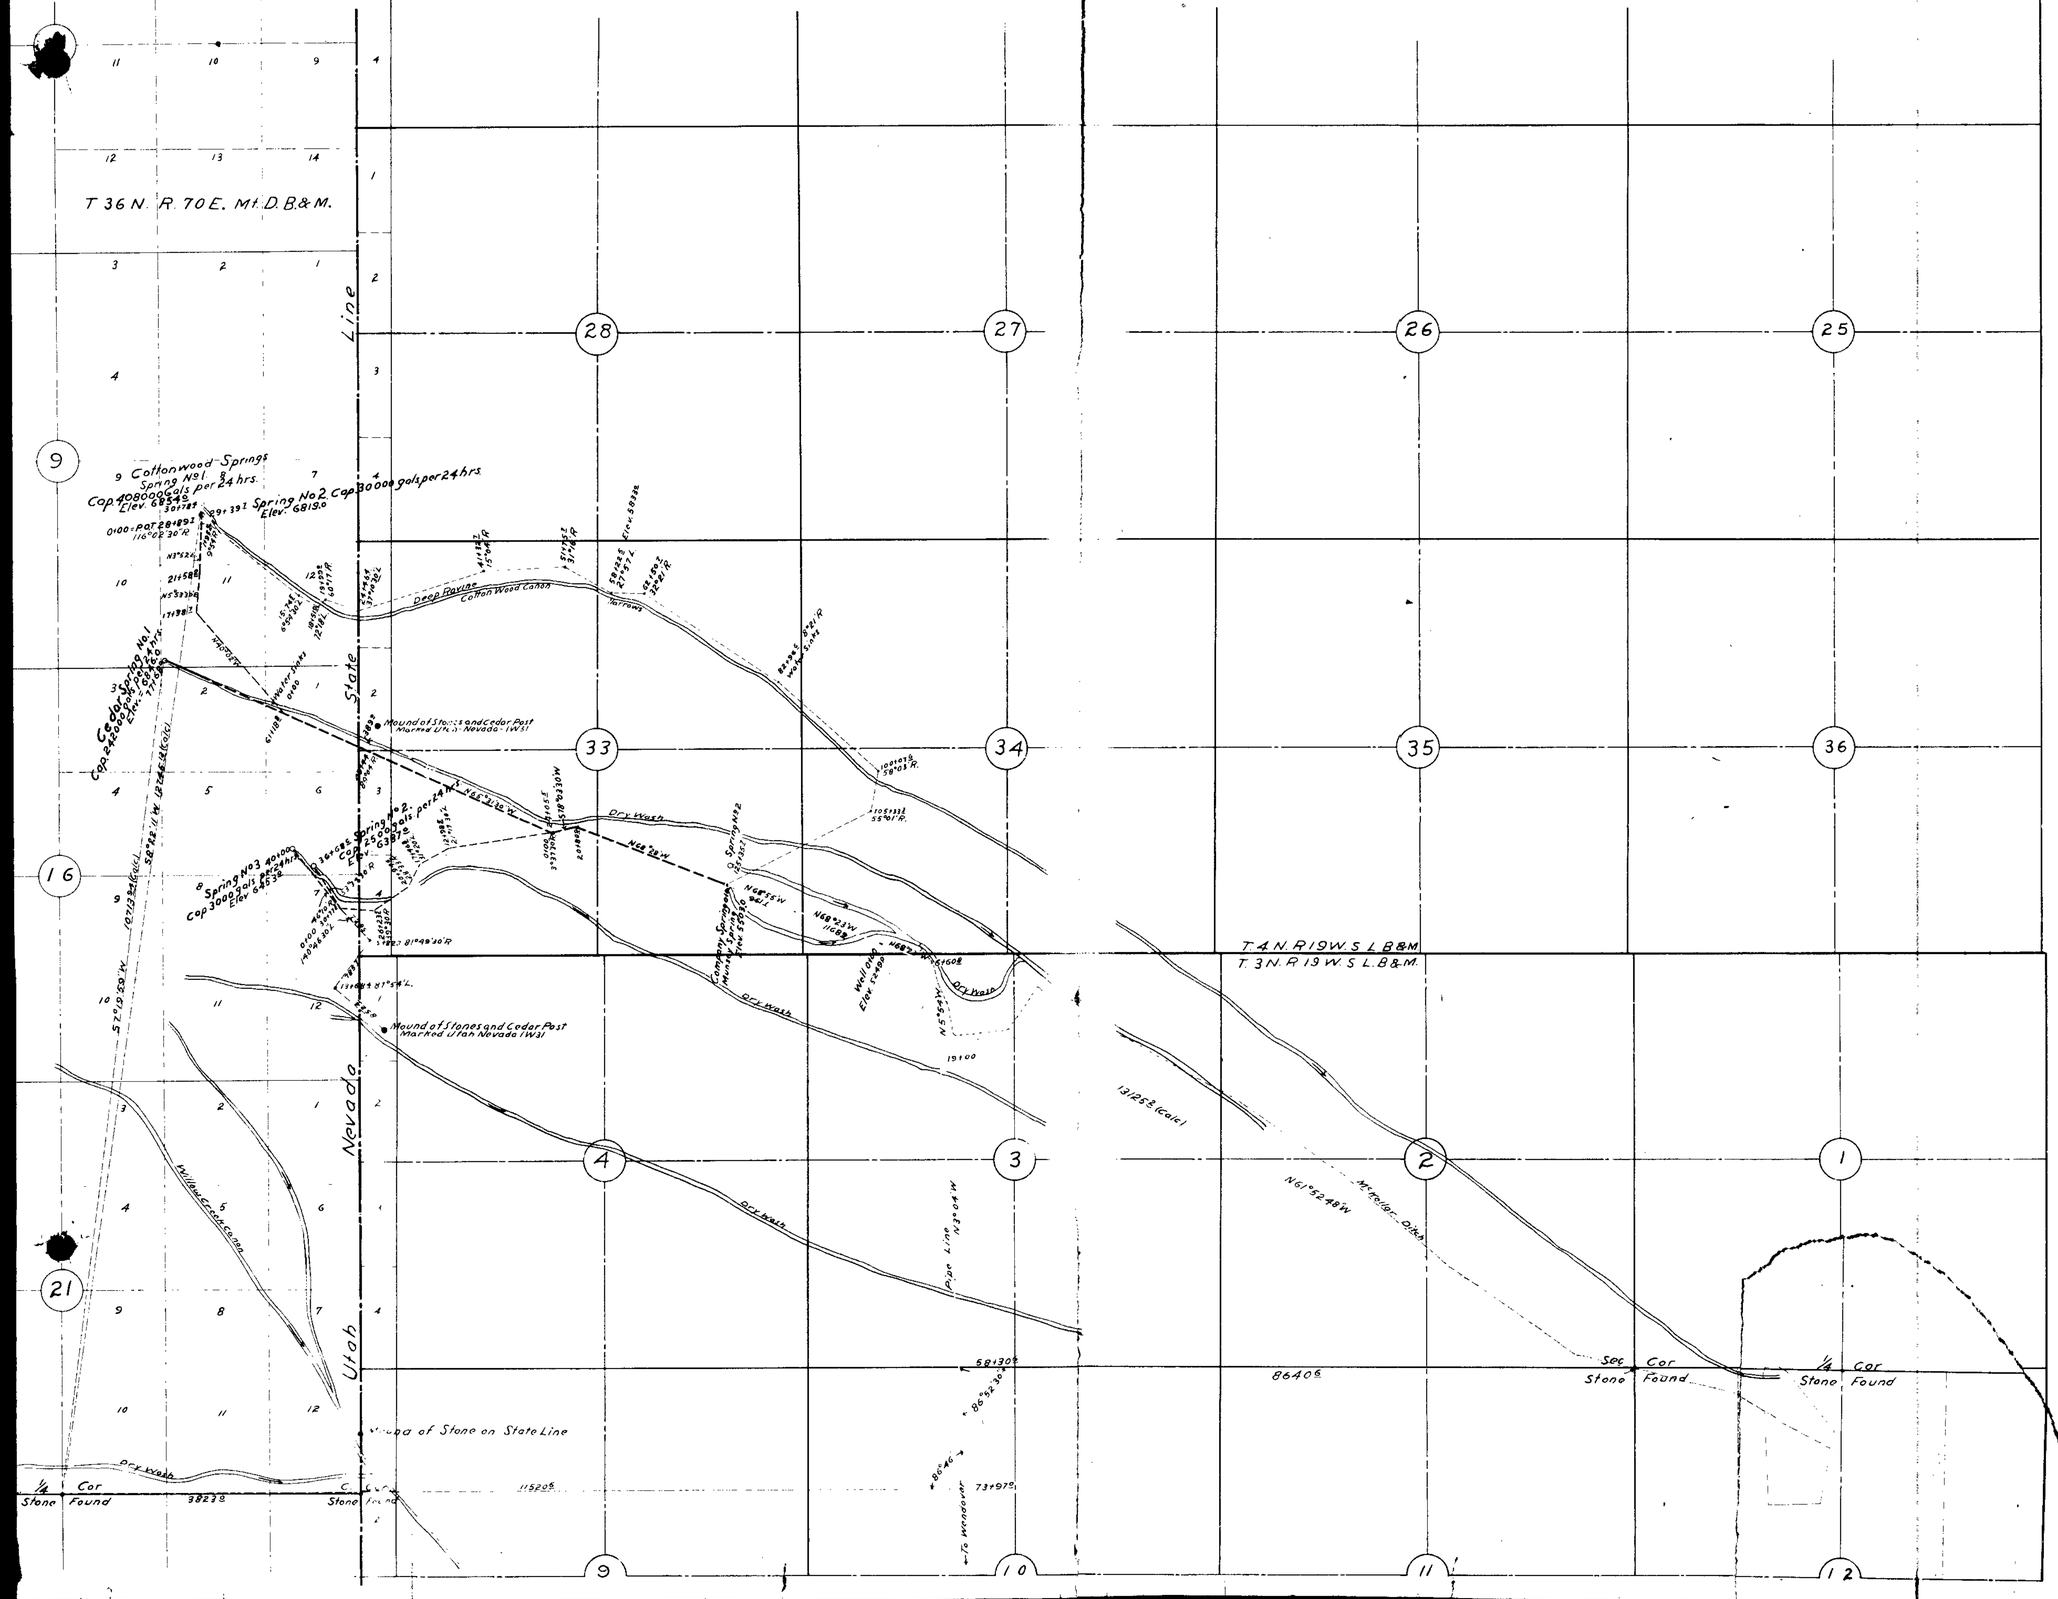

WESTERN PACIFIC RY.

EASTERN DIVISION

LOCATION OF SPRINGS

PILOT MOUNTAIN

ELKO COUNTY, NEV.

Office Division Eng'r. Elko, Nev.

Scale 1" = 1000' 26-3-12 May 9, 1911.

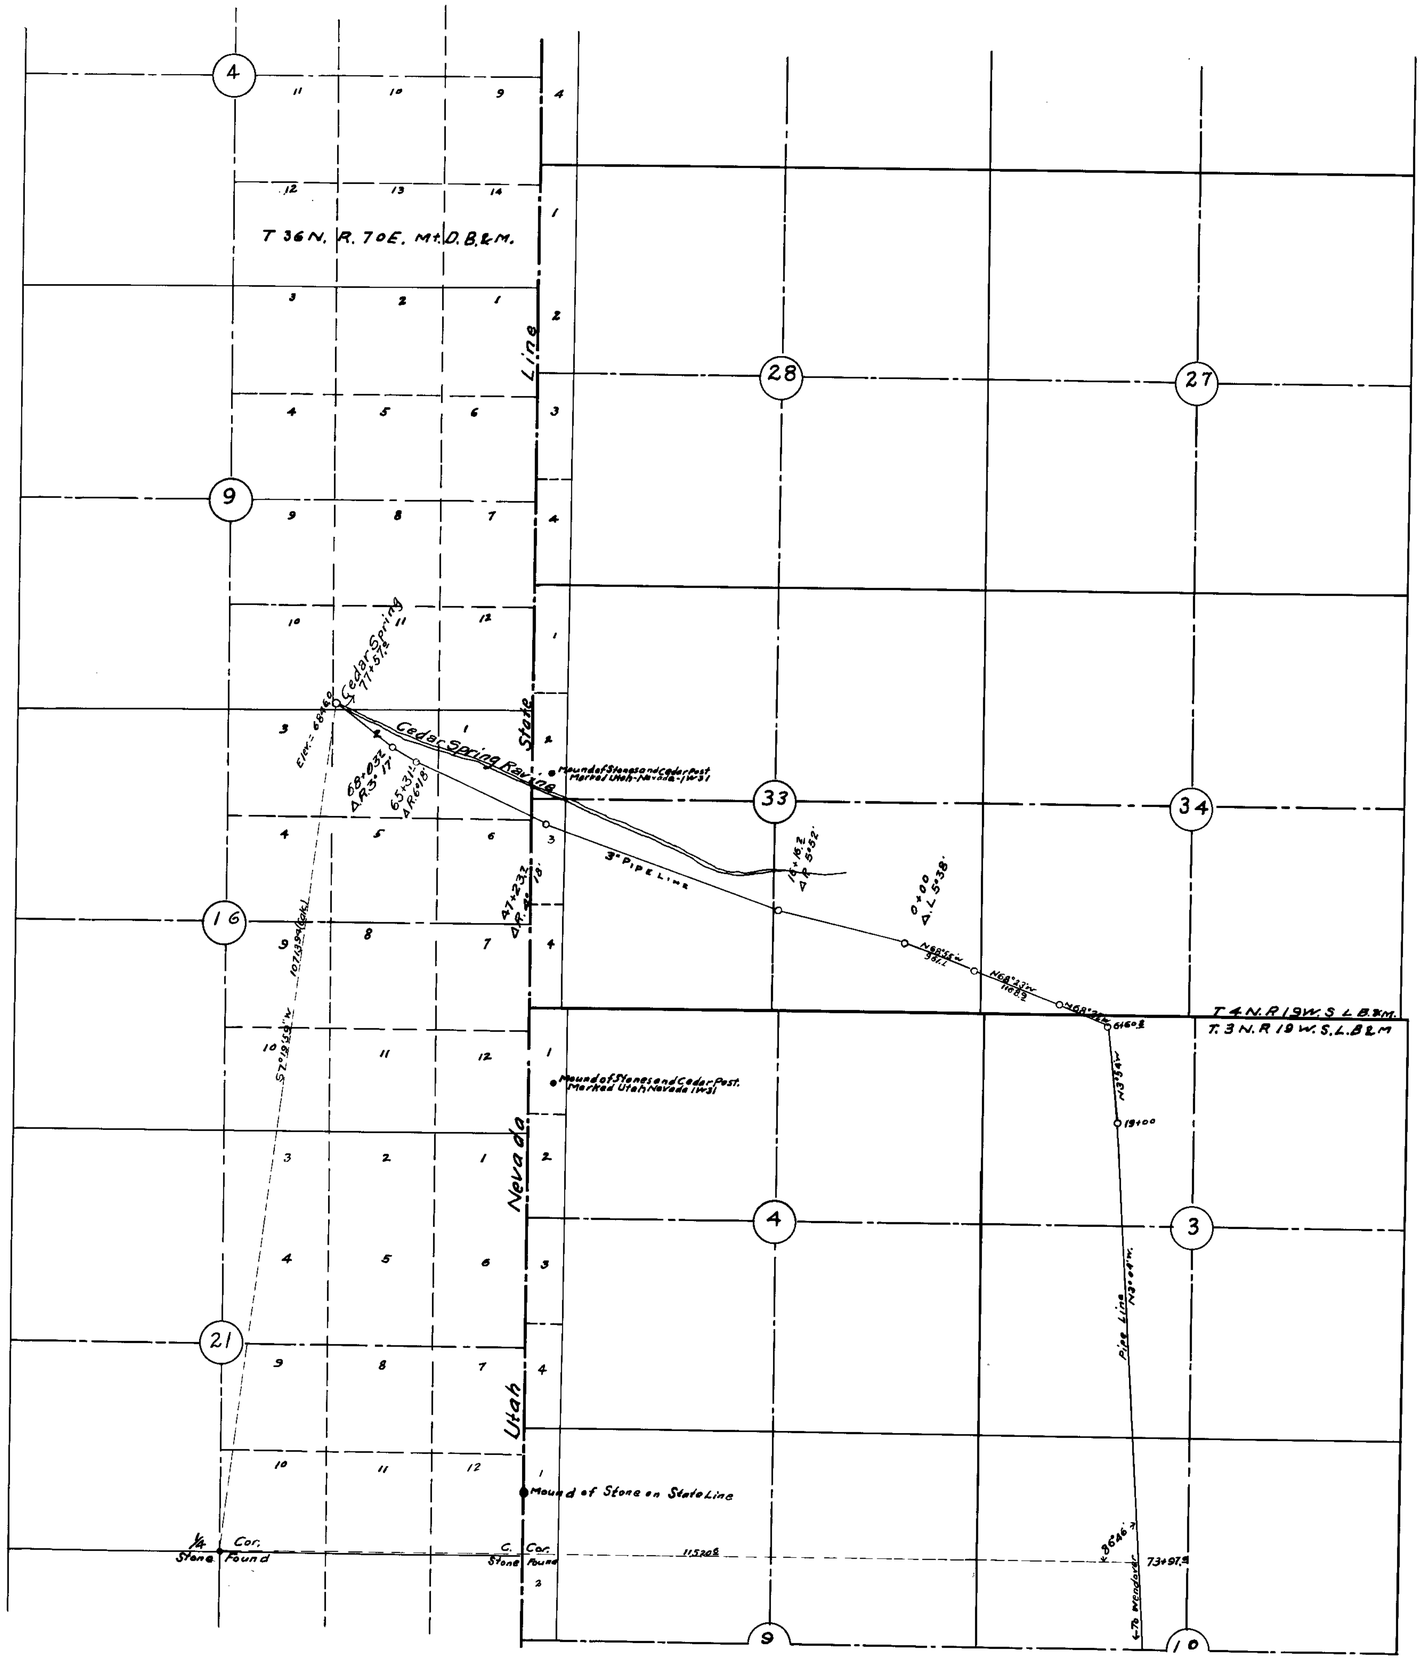

WESTERN PACIFIC RAILWAY
MAP SHOWING LOCATION
OF
CEDAR SPRING
ON
PILOT MOUNTAIN
ELKO COUNTY NEVADA

STATE of NEVADA } ss
COUNTY OF ELKO }

BEING DULY SWORN DEPOSES AND SAYS THAT THE ABOVE MAP IS A TRUE AND ACCURATE PLAT OF CEDAR SPRING AS TAKEN FROM THE FIELD NOTES OF A SURVEY MADE BY ME COMPLETED ON THE 25TH DAY OF APRIL 1911 AND CORRECTLY SHOWS THE WORKS CONSTRUCTED UNDER SAID PERMIT THAT THE SURVEY WAS MADE AT THE INSTANCE OF WESTERN PACIFIC RY THAT THE MAP REPRESENTS THE WORKS DESCRIBED IN APPLICATION No. 108 TOGETHER WITH THE LOCATION OF STREAMS AND DITCHES IN THE IMMEDIATE SECTION

Clifford Duckworth SURVEYOR

SUBSCRIBED AND SWORN TO BEFORE ME THIS THE 6 DAY OF January, 1914

Edward S Cairns

Notary Public in and for Elko County Nevada

CERTIFICATE No. 7711 ISSUED 3-14-72

SCALE 1" = 1000'

2026 | 2026