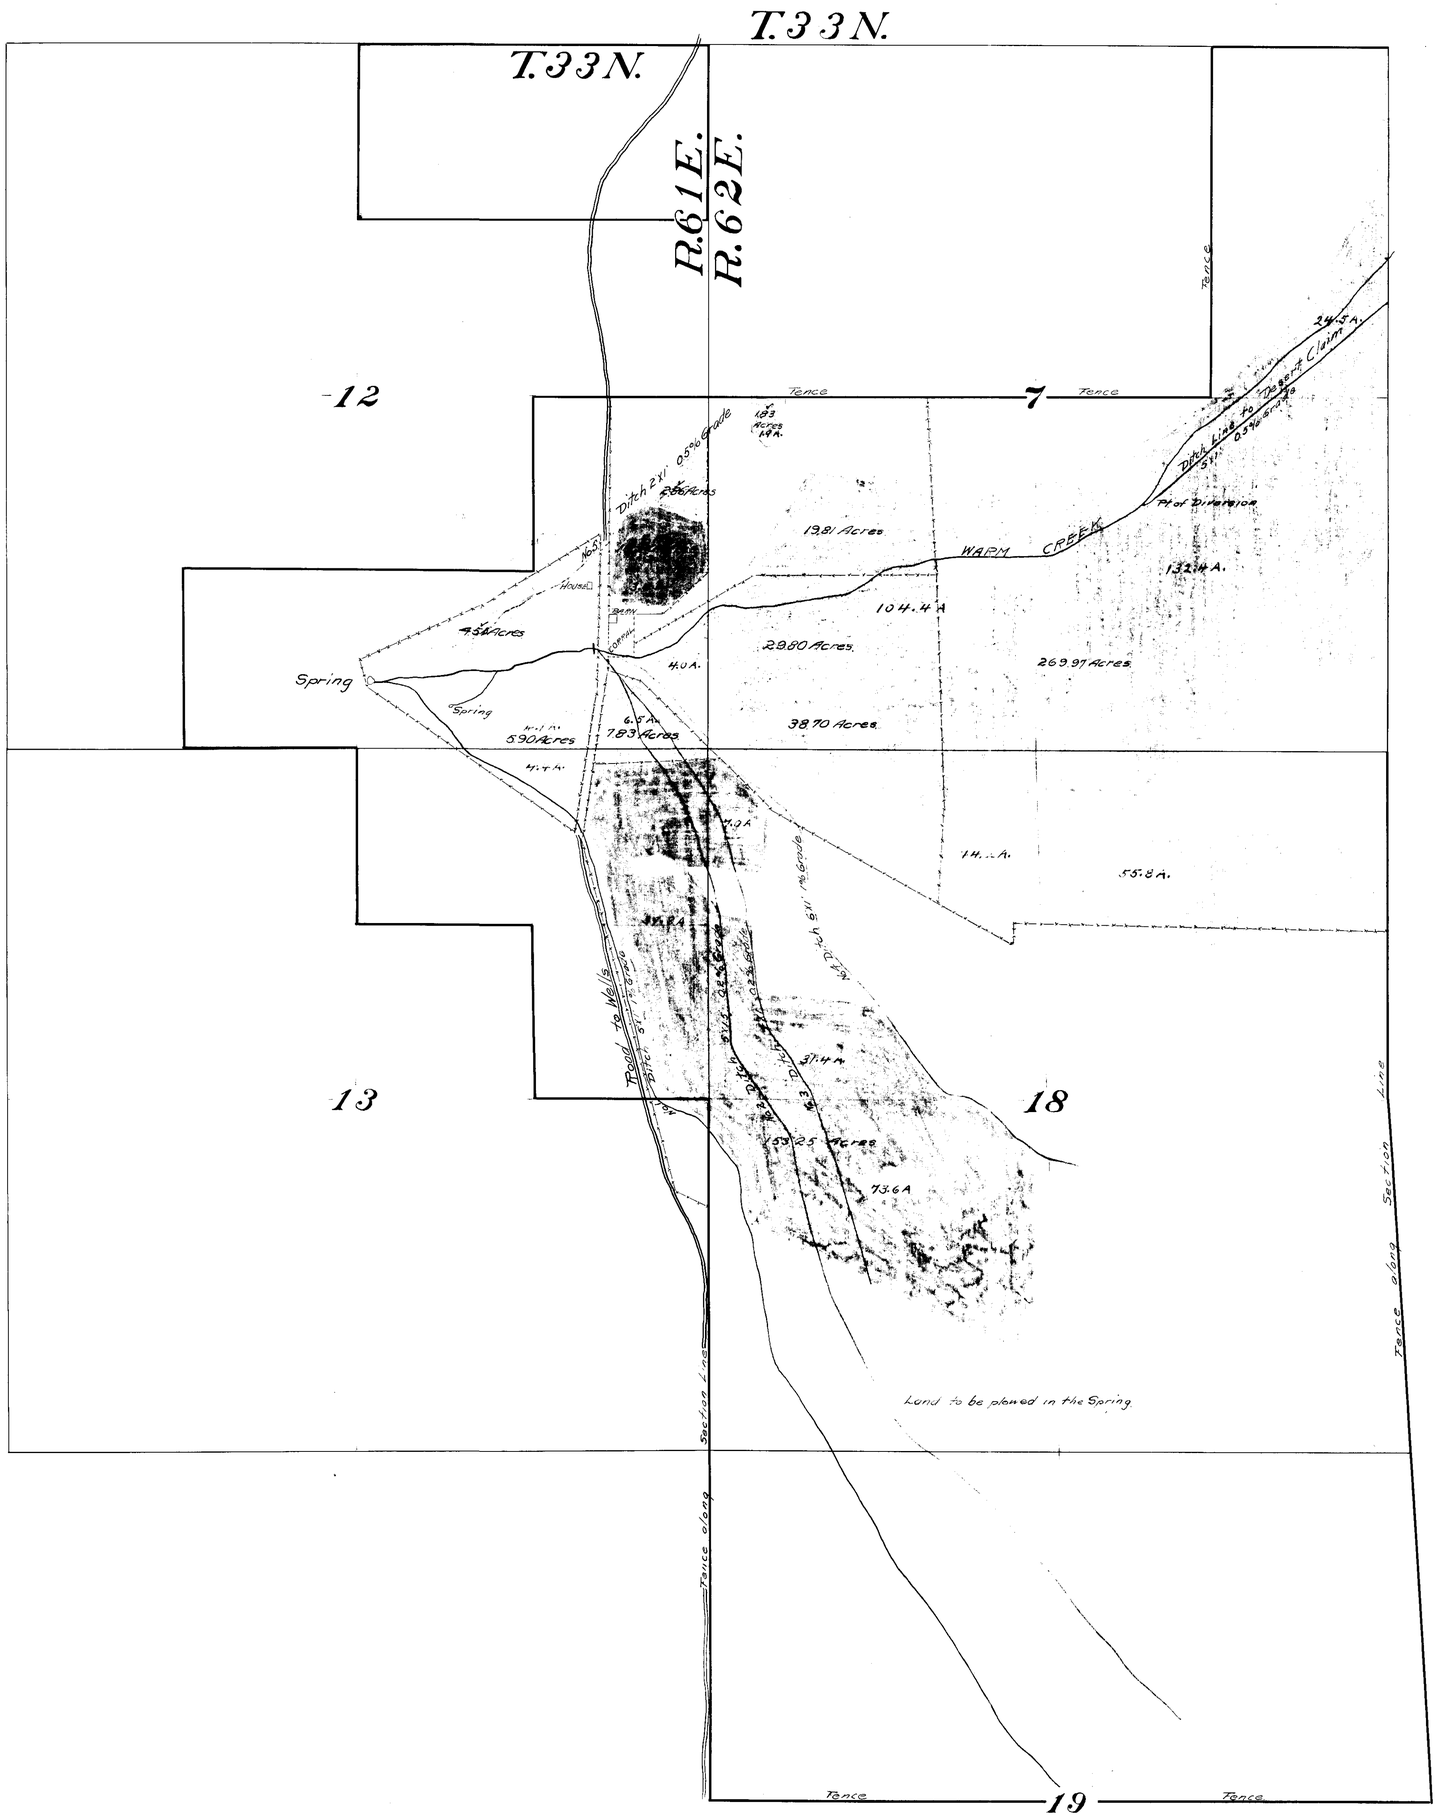

SECTION	SUB-DIVISION	TOWNSHIP	RANGE	CULTIVATED ACREAGE	DESCRIPTION OF CULTURE	DATE OF FIRST CULTURE

CULTURAL MAP
OF
WARM CREEK RANCH
OWNED BY
M. BADT & CO.

Land irrigated with water from Warm Creek
Scale 600 Ft to an inch. Oct. 6. 1912.

STATE OF NEVADA }
COUNTY OF ELKO } SS.

F.R. Jacoby, being first duly sworn, deposes and says that the above map is a true and accurate plat of the lands irrigated by M. Badt and Company, as taken from the field notes of a survey made by me, completed on the 20 day of September, 1912.

That the map and survey were made at the instance of M. Badt and Company owners of said lands, and that it truly represents the irrigated lands of said M. Badt and Company.

F.R. Jacoby Surveyor

Subscribed and sworn to before me this 14 day of October 1912.

Notary Public, in and for ELKO County, NEVADA

1

81685 01146 — 2031

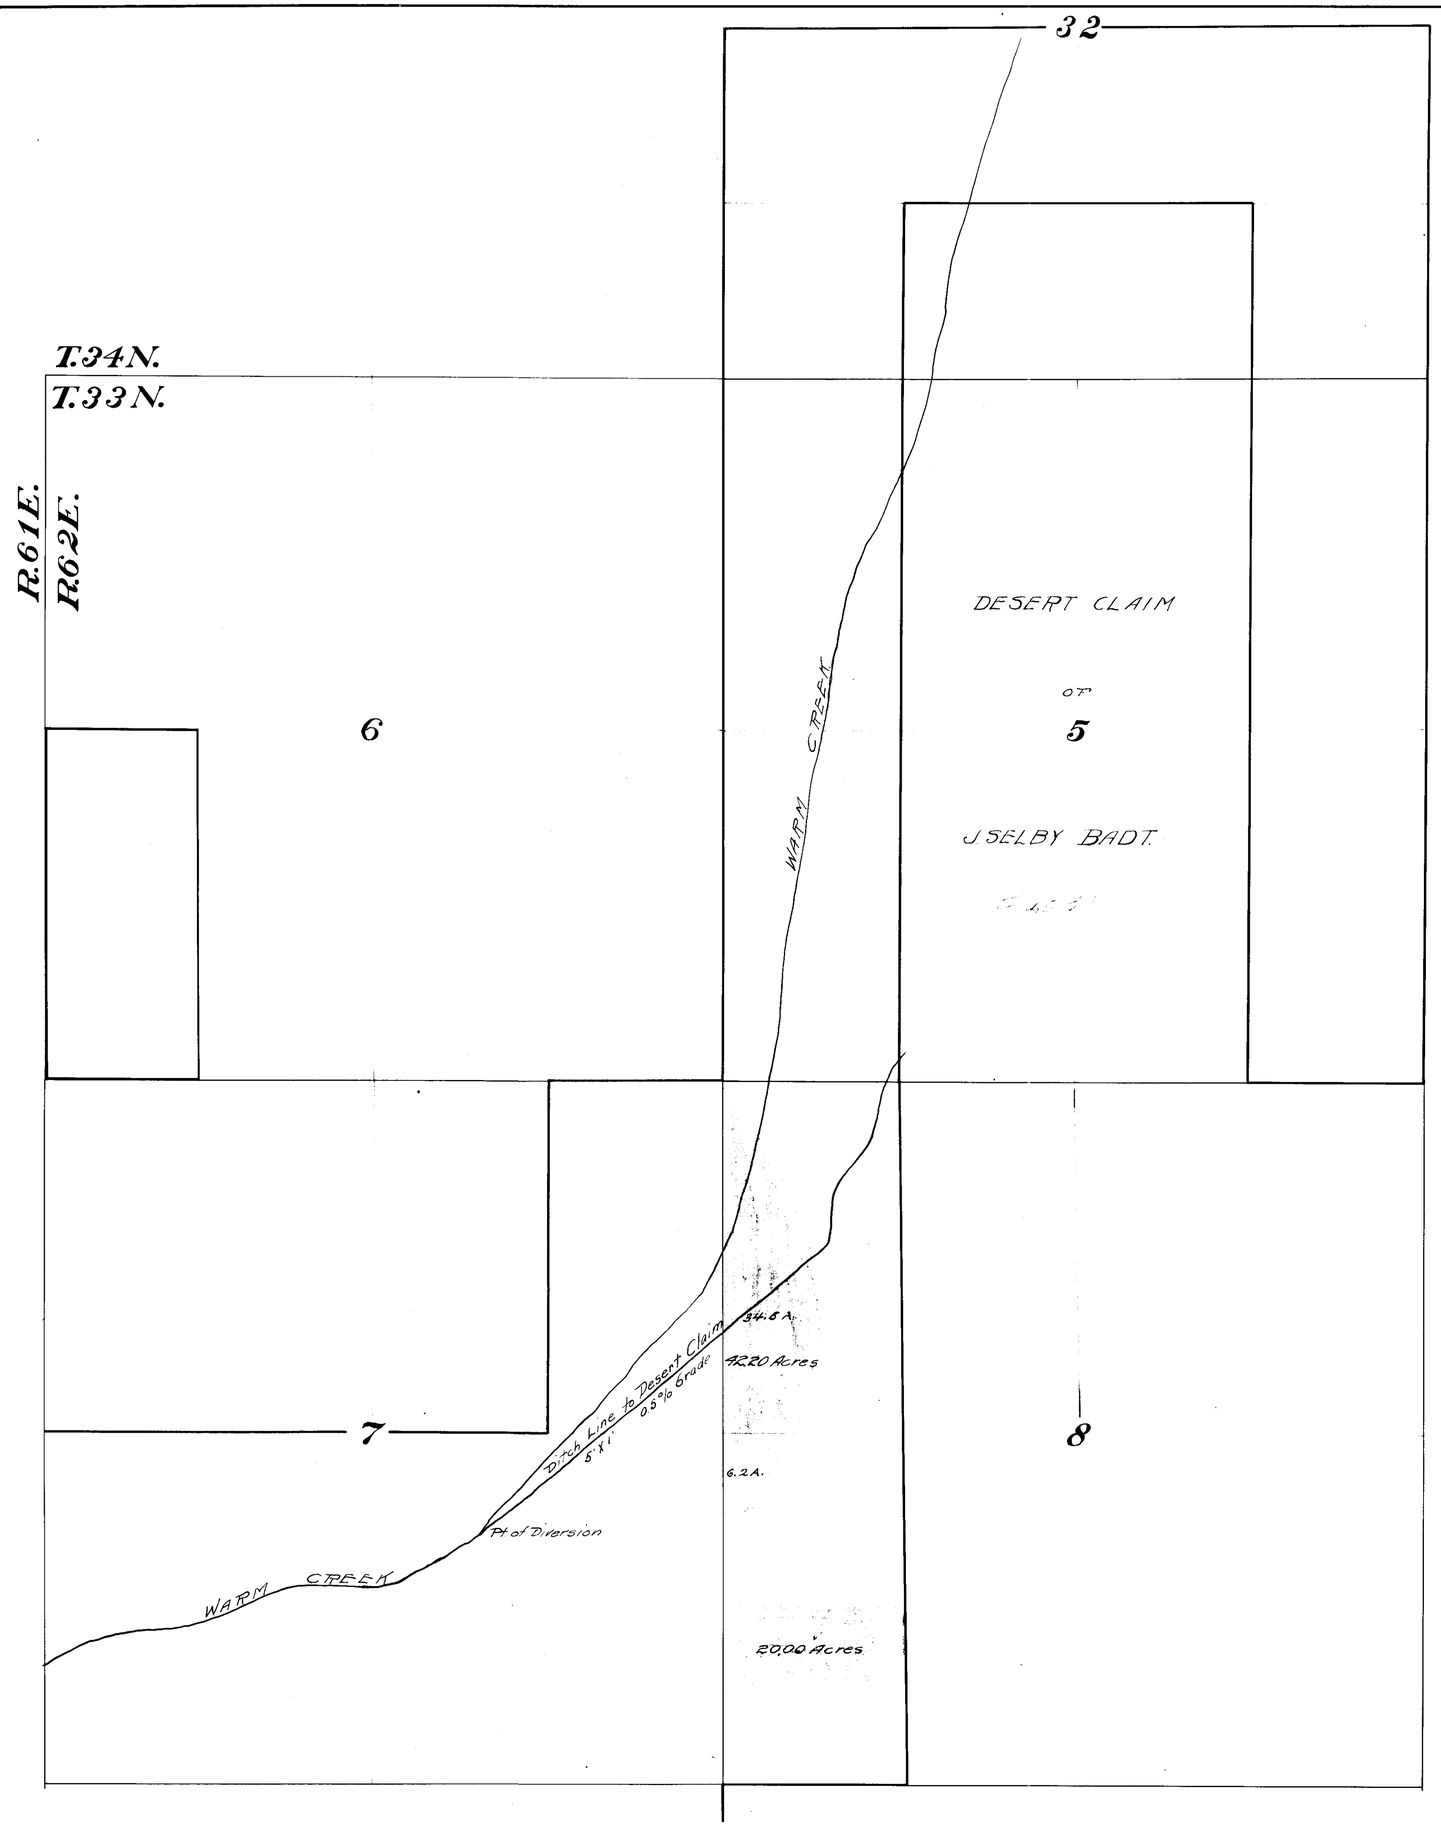

MEASUREMENT OF WATER IN WARM CREEK.

6 FT. CIPPOLETTI WEIR.

DATE	MEASUREMENT A.M.	P.M.	FLOW.
Aug. 19-11	5 5/16 inches	5 5/16 inches	5.90 Sec. Ft.
Sept. 18-12	5 1/4 "	5 1/4 "	5.82 " "
Sept. 19-12	5 1/4 "	5 1/4 "	5.82 " "
Sept. 20-12	5 1/4 "	5 1/4 "	5.82 " "

CULTURAL MAP
OF
WARM CREEK RANCH
OWNED BY
M. BADT & CO.

Land irrigated with water from Warm Creek

Scale 600 Ft. an Inch. Oct. 6. 1912

(S) 2

01146 — 2031