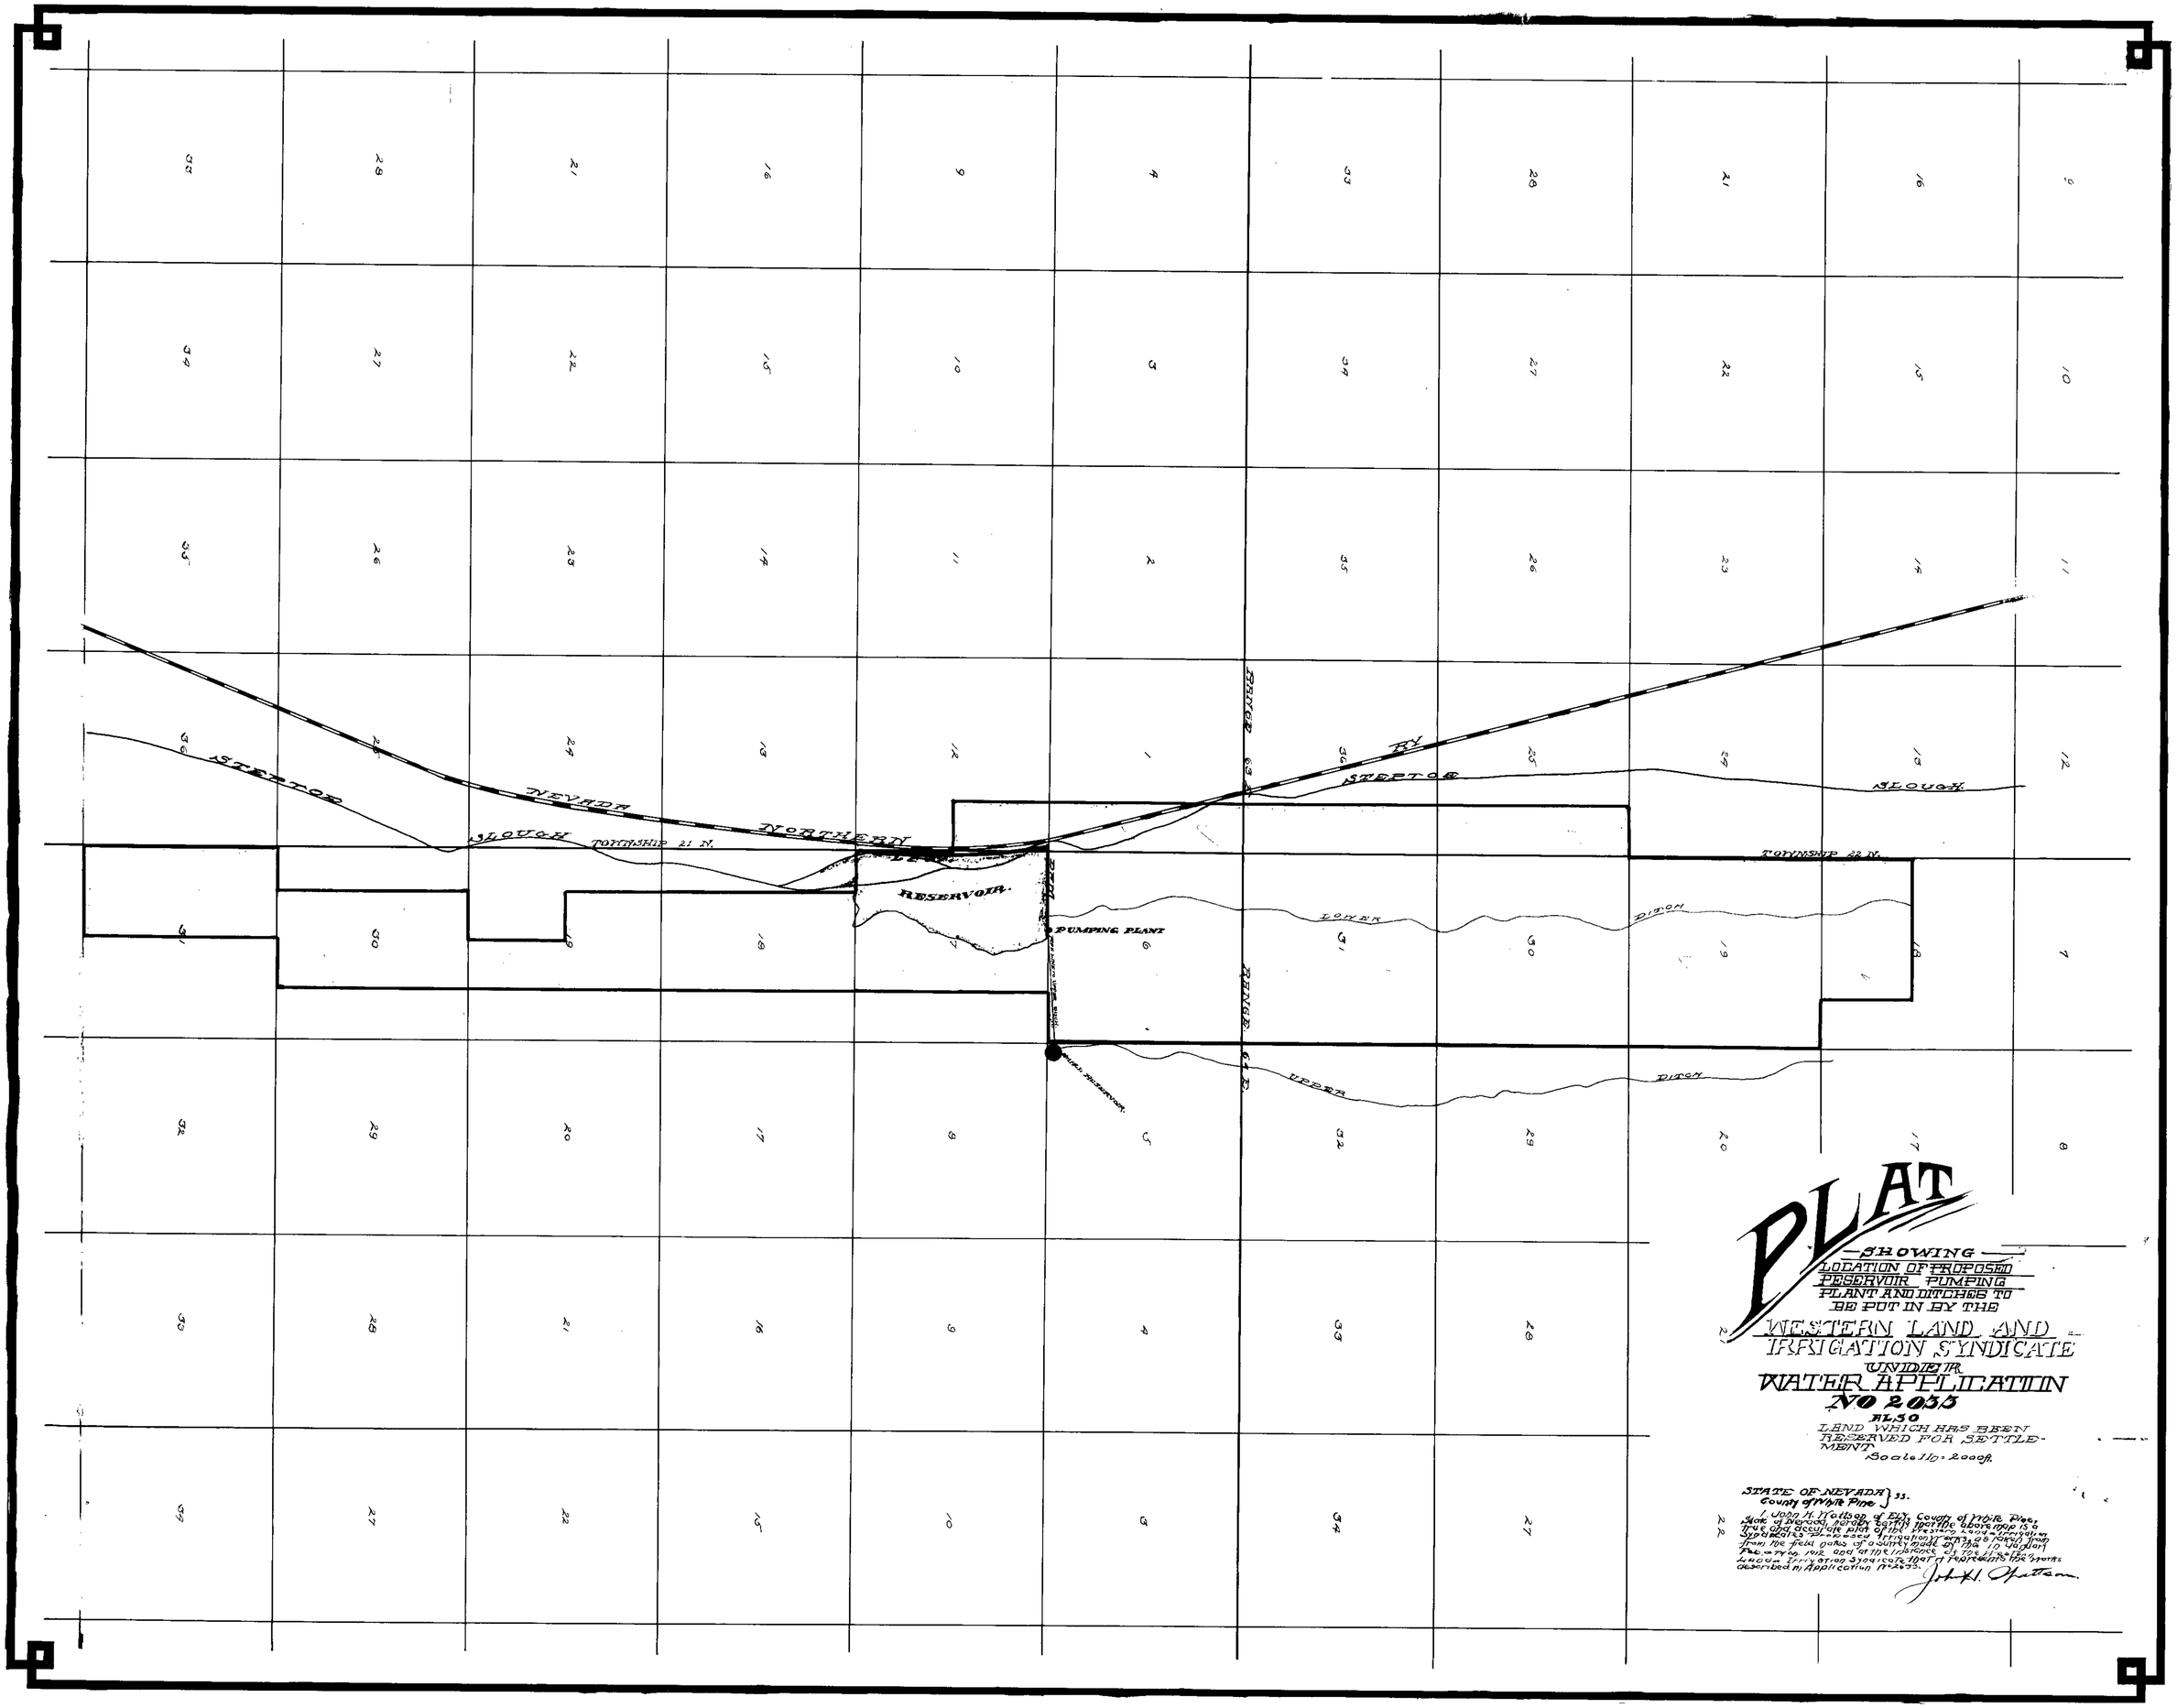

STEPTOE
NEVADA
NORTHERN
RY
SLOUGH
TOWNSHIP 21 N.
TOWNSHIP 22 N.
RESERVOIR.
PUMPING PLANT
LOWER
DITCH
UPPER
DITCH
RANGE 63 E.
RANGE 64 E.
PLAT
SHOWING
LOCATION OF PROPOSED
RESERVOIR PUMPING
PLANT AND DITCHES TO
BE PUT IN BY THE
WESTERN LAND AND
IRRIGATION SYNDICATE
UNDER
WATER APPLICATION
NO 2033
ALSO
LAND WHICH HAS BEEN
RESERVED FOR SETTLE-
MENT
Scale 1 In = 2000 ft.
STATE OF NEVADA } ss.
County of White Pine
I, John H. Wattson of Ely, County of White Pine, State of Nevada, hereby certify that the above map is a true and accurate plat of the Western Land & Irrigation Syndicate's Proposed Irrigation Works, as taken from the field notes of a survey made by the in January Feb. & Mar. 1912 and at the instance of the Western Land & Irrigation Syndicate that it represents the Works described in Application No 2033.
John H. Wattson

2033