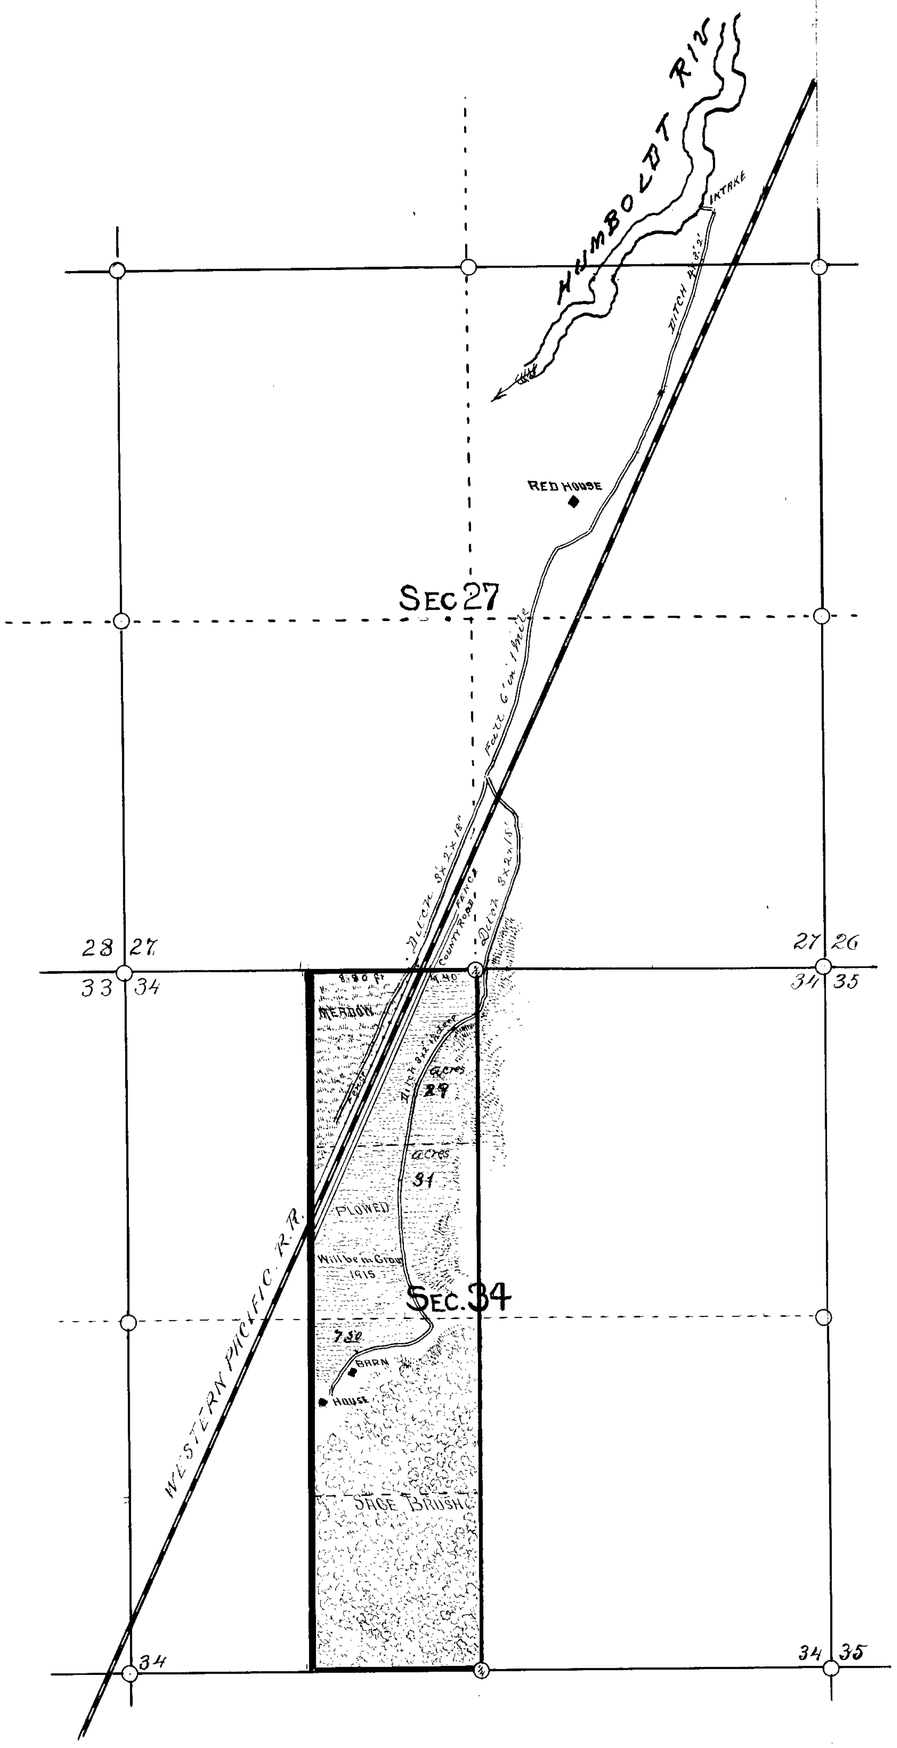

Section.	Subdivision	Township	Range.	Cultivated Acreage	Description of Culture.	Date of First Cult.
34	NE of NW	36 N	58 E	29 Acres	Part Meadow Grass	1913
"	SE of NW	"	"	31 "	" "	
"	NE of SW	"	"	7.32	Grass	

State of Nevada }
County of Elko }

I William P Wright of Elko County of Elko hereby Certify that the Annexed Map is a true and Accurate Plat of the Lands Irrigated by Mathew Gooch as taken from the field Notes of a Survey made by me. Completed April 11th 1915 That the Map and Survey was made at the instance of Mathew Gooch owner of said land and that truly Represent the the irrigated Land

William P Wright
Surveyor.

Subscribed and Sworn to before me
this 14th day of April. 1915

W. G. Wright
Notary Public

MAP OF THE LAND OWNED BY MATHEW GOOCH

IN SECTION 34 TOWNSHIP 36 NORTH RANGE 58 EAST M.D.M.

SHOWING SYSTEM OF IRRIGATION WATER TAKEN OUT OF HUMBOLDT RIVER IN SE¼ OF SE¼ OF SECTION 22

Scale. 60

2059