Section	Subdivision	TP	R	Acres	Nature of Culture	Date of First Cult
28	NW¼ of SW¼	36	38	27.92	Rye	
"	" "	"	"	1.25	Orchard & yard	
"	" "	"	"	0.82	Rye & reservoir	

Application No. 2062
Map showing lands of J.E. Schreiner
located in N½ of SW¼ Sec 28-T36N-R38E
near Winnemucca.
Humboldt County.
Nevada.

Scale 1" = 400 ft Surveyed by R.E. Tilden
Jan 1918.

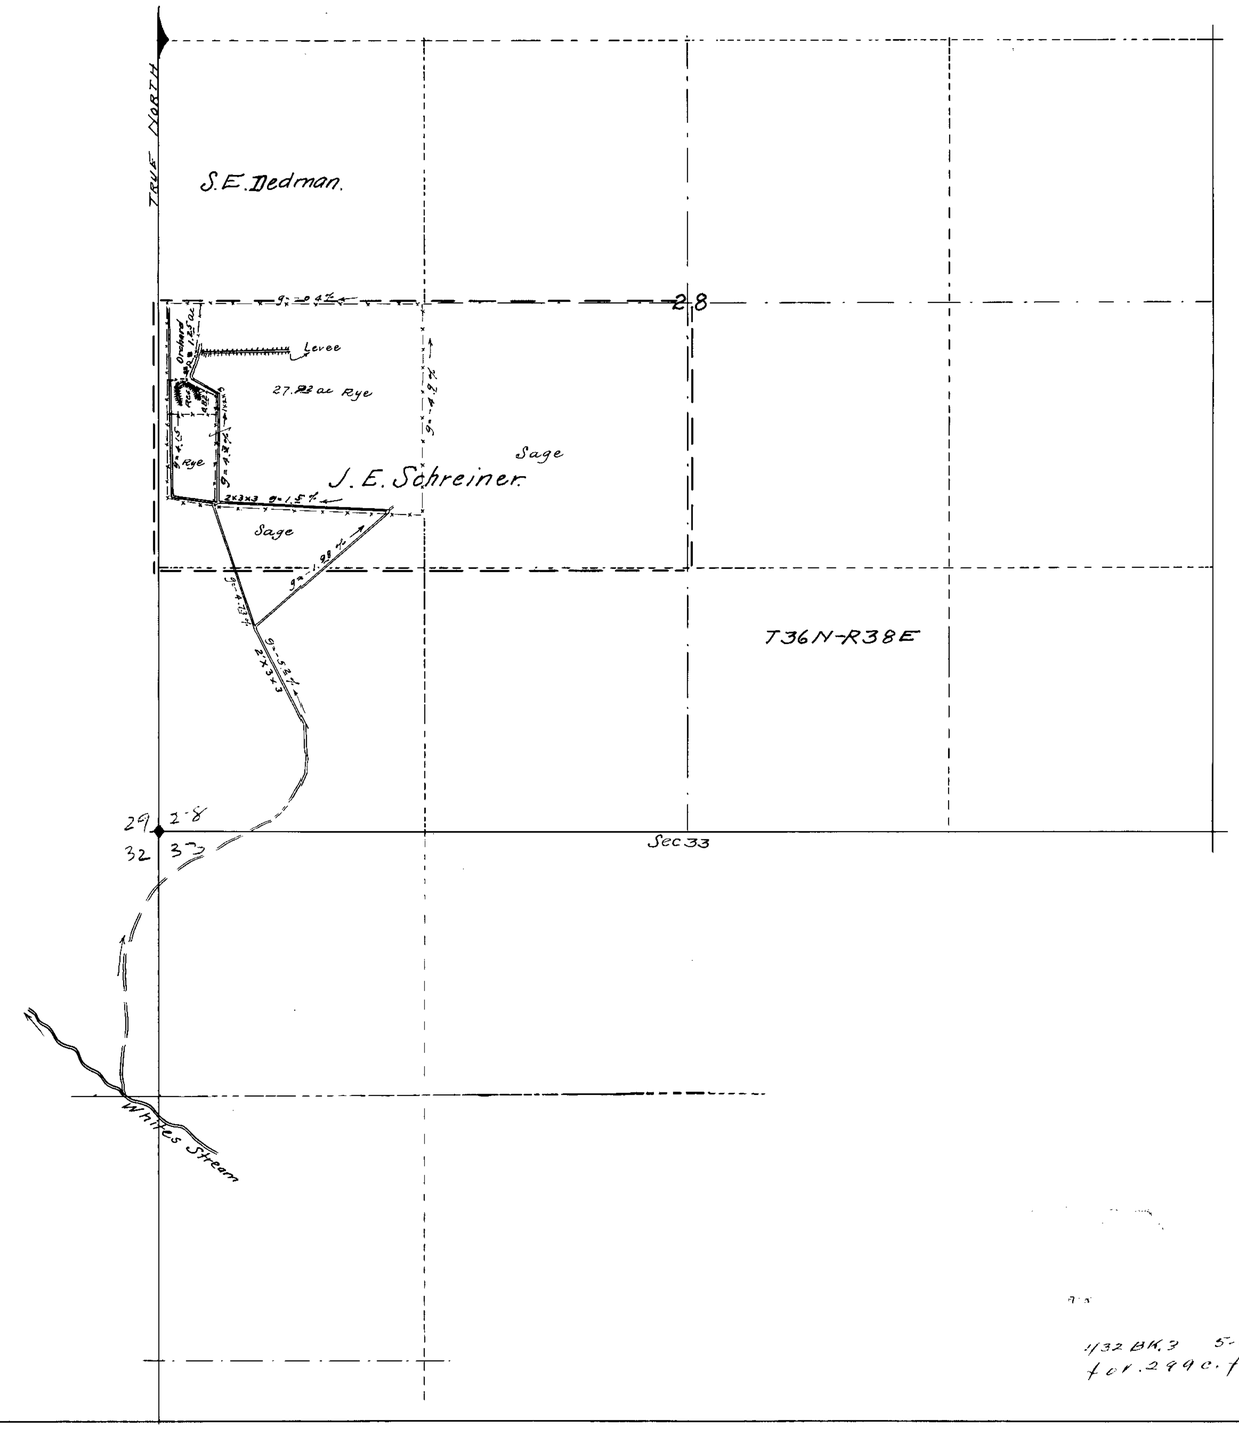

State of Nevada
County of Humboldt } ss

R.E. TILDEN, being first duly sworn, deposes and says that the above map is a true and accurate plat of the Schreiner irrigation works, as taken from the field notes of a survey made by me and completed on December 30th 1917; that such survey was made at the instance of John E. Schreiner; that the map represents the works described in application No. 2062, together with the location of streams and ditches in the immediate vicinity.

R.E. Tilden.
Surveyor.

Subscribed and sworn to before me this the 22nd day of January 1918.

C.D. Mackay.
Notary Public in and
Humboldt County.
Nevada.

1/22/18

1132 BK.3 5-6-19.
for 299 c.f.s.

2062