SECTION	Sub-division	Township	Range	Cultivated acreage	Description of [illegible]	Date of [illegible] Cultivation
26	S[illegible]					
26	E[illegible]					
26	S[illegible]					
26	[illegible]					
35	[illegible]					
35	[illegible]					

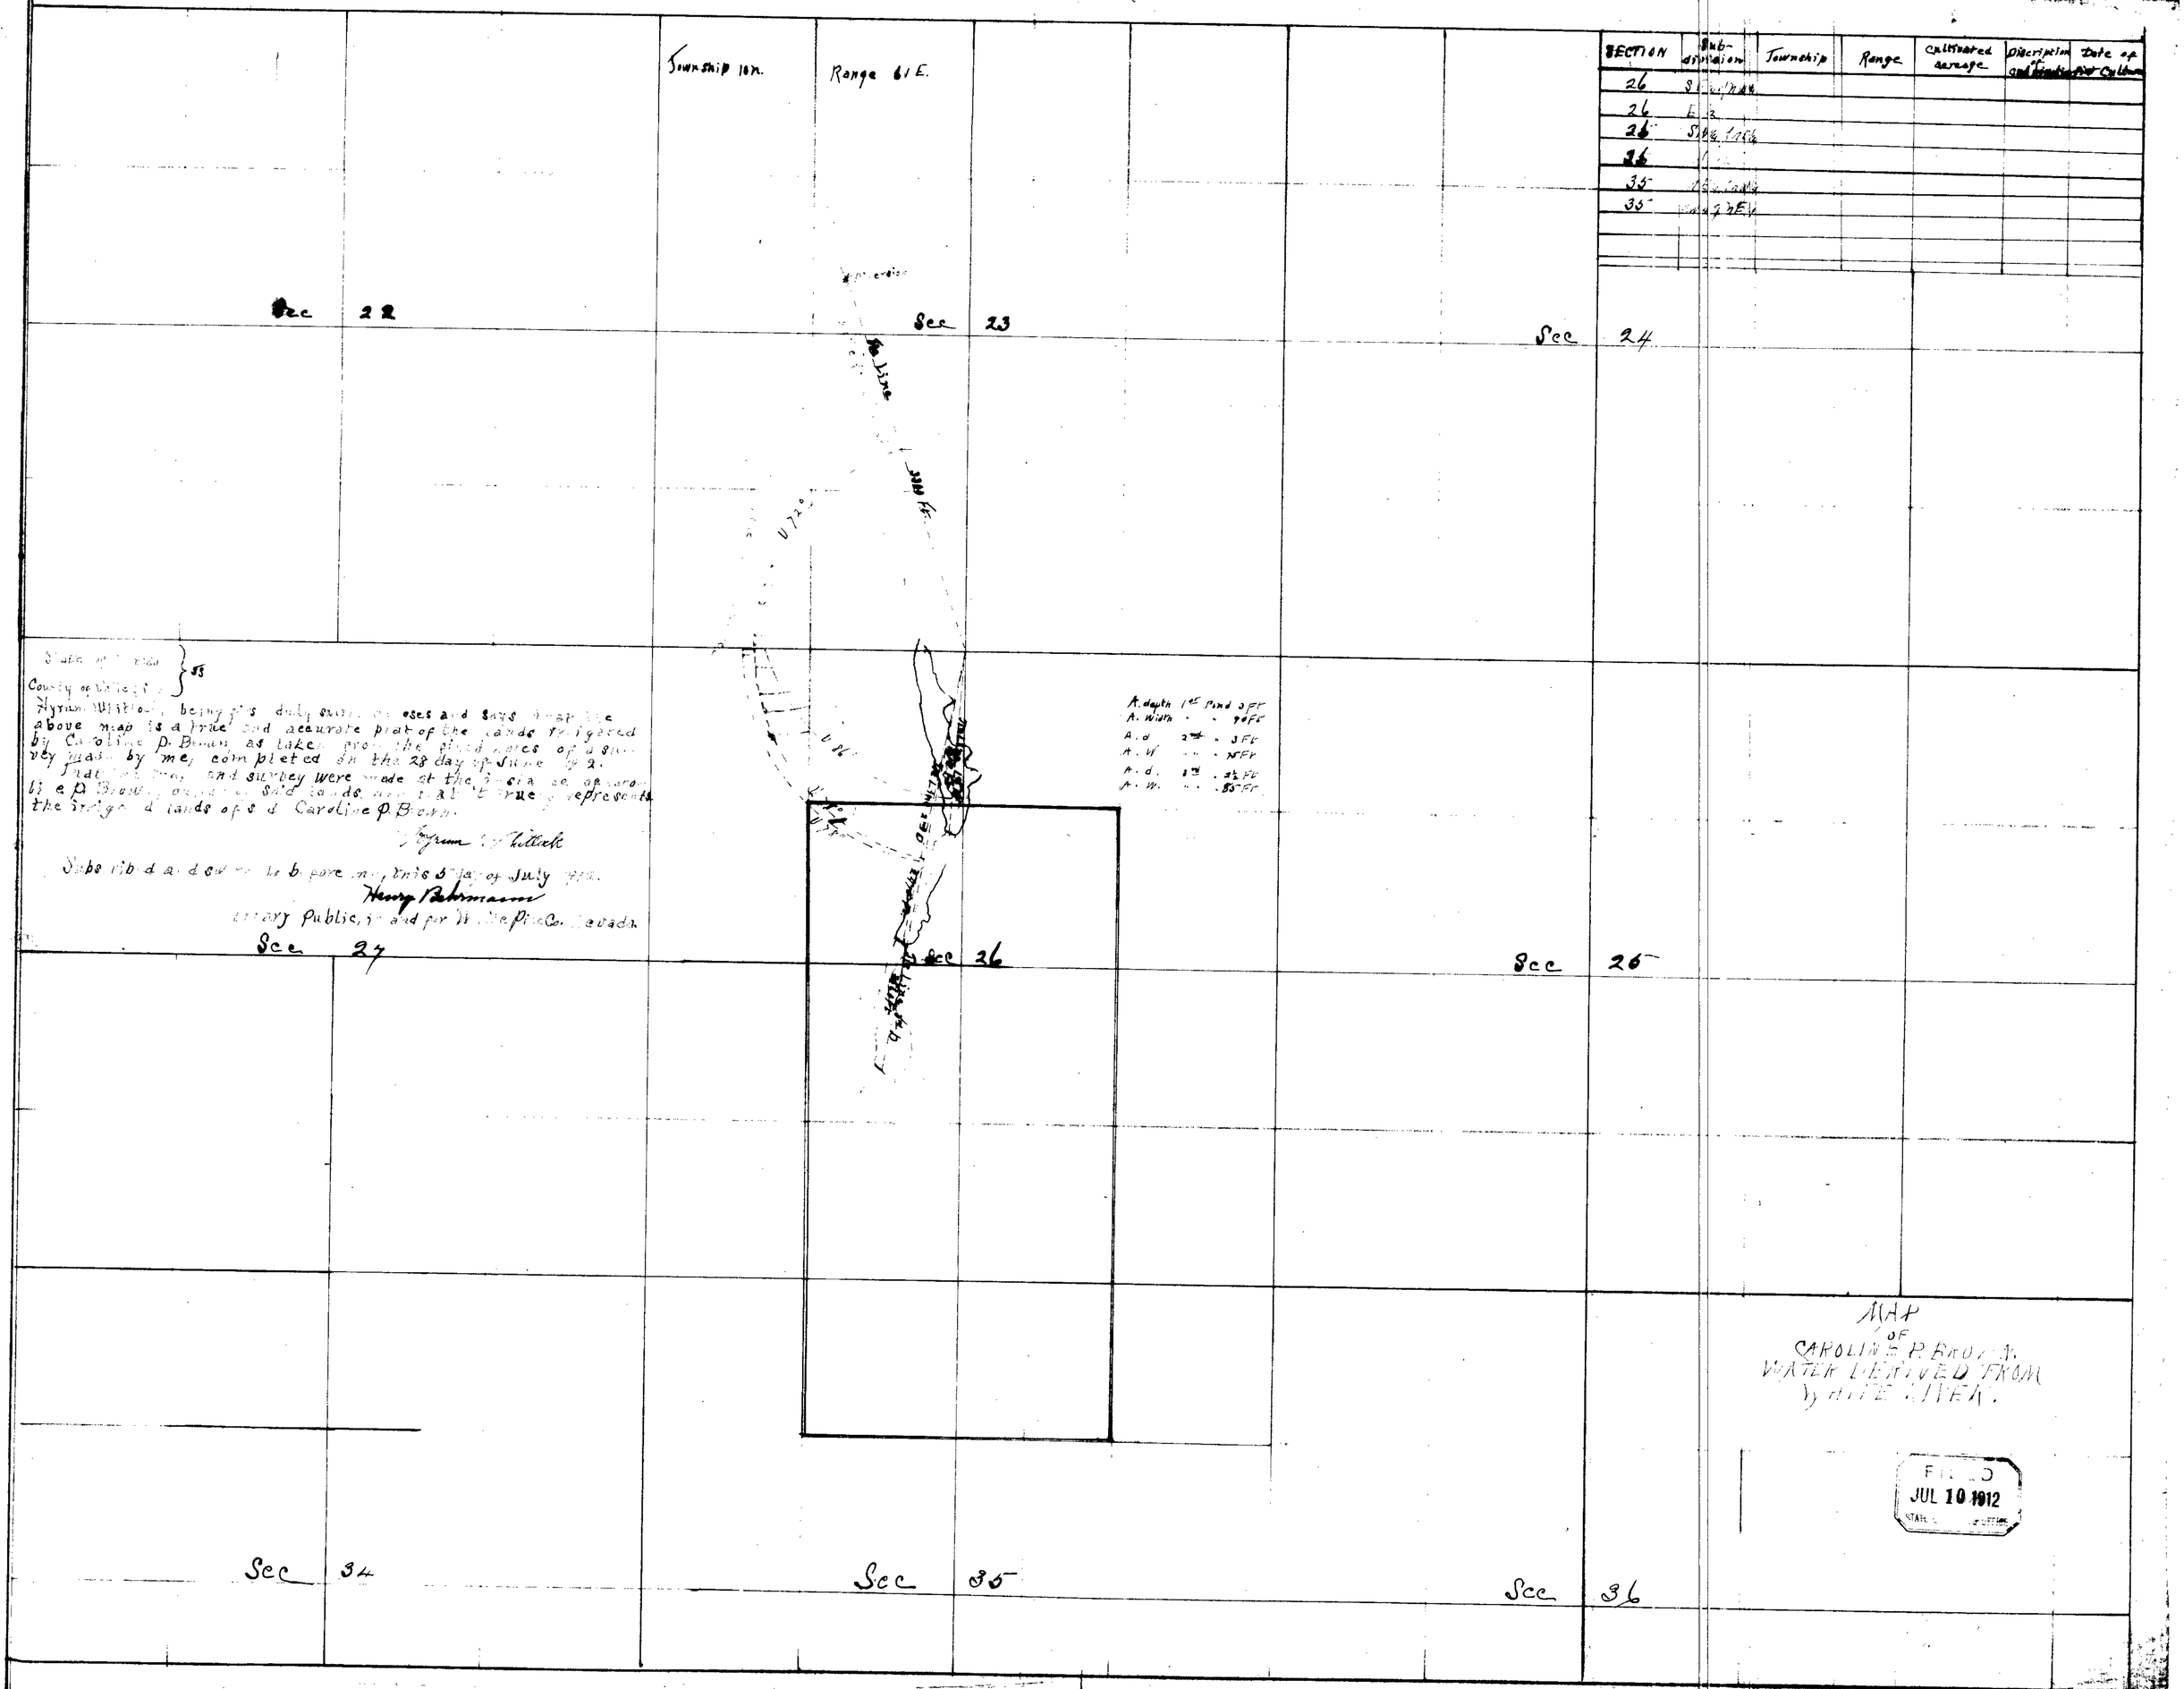

State of [illegible] } ss
County of [illegible] }

Hyrum Whitlock, being first duly sworn on oses and says that the above map is a true and accurate plat of the lands irrigated by Caroline P. Brown as taken from the field notes of a survey made by me, completed on the 28 day of June 1912.

That [illegible] and survey were made at the [illegible] of [illegible] P. Brown [illegible] said lands [illegible] that it truely represents the irrigated lands of said Caroline P. Brown.

Hyrum Whitlock

Subscribed and sworn to before me, this 5 day of July 1912.

Henry Behrmann

Notary Public, in and for White Pine Co. Nevada

A. depth 1st Pond 3 Ft
A. Width " " 90 Ft
A. d 2nd " 3 Ft
A. W " " 75 Ft
A. d. 3rd " 2½ Ft
A. W. " " 85 Ft

MAP OF CAROLINE P. BROWN. WATER DERIVED FROM WHITE RIVER.

FILED JUL 10 1912 STATE [illegible] OFFICE

2069