Field Notes

NEVADA VALLEYS POWER COMPANY

Beginning at Sta. 0, on the south bank of the Truckee River in Storey County, Nevada, at the proposed Headgate and Point of Diversion of Canal No. 1 of the Nevada Valleys Power Company, whence the southwest corner of Sec. 17, T. 19 N., R. 21 E., M. D. B. & M. bears S. 43° 16' W., 1101.6 feet, thence

From Sta.	Alignment	Distance	Whole Angle Left	Whole Angle Right	True Bearing	To Sta.
0		60.			S.84° 01' E.	0+60.
0+60	Angle R.	188.3		9° 53'	S. 74°08' E.	2+48.3
2+48.3	P.C. 6°L.	333.3	20° 00'			5+81.6
5+81.6	P.T.	458.4			N.85° 52' E.	10+40.
10+40.	P.C. 6°R.	300.		18° 00'		13+40.
13+40.	P.T.	260.			S.76° 08' E.	16+00.
16+00.	P.C.4°L.	270.	10° 48'			18+70.
18+70.	P.T.	575.			S.86° 56' E.	24+45.
24+45.	P.C.10°L.	200.	20° 00'			26+45.
26+45.	P.T.	127.7			N.73° 04' E.	27+72.7
27+72.7	P.C.10R.	186.		18° 36'		29+58.7
29+58.7	P.T.	361.3			S.88° 20' E.	33+20.
33+20.	P.C. 7°R.	130.		9° 06'		34+50.
34+50.	P.T.	162.			S.79° 14' E.	36+12.
36+12.	P.C. 8°L.	200.	16° 00'			38+12.
38+12.	P.T.	1378.			N.84° 46' E.	51+90.
51+90.	P.C. 7°L.	300.	21° 00'			54+90.
54+90.	P.T.	330.			N.63° 46' E.	58+20.
58+20.	P.C. 4°R.	230.		9° 12'		60+50.
60+50.	P.T.	352.3			N.72° 58' E.	64+02.3
64+02.3	P.C. 5°R.	408.3		20° 25'		68+10.6
68+10.6	P.T.	1102.9			S.86° 37' E.	79+13.5
79+13.5	P.C. 2°L.	400.	8° 00'			83+13.5
83+13.5	P.T.	436.5			N.85° 23' E.	87+50.
87+50.	P.C. 6°R.	325.		19° 30'		90+75.
90+75.	P.T.	292.8			S.75° 07' E.	93+67.8
93+67.8	P.C.2° L.	292.5	5° 51'			96+60.3
96+60.3	P.T.	685.7			S.80° 58' E.	103+46.
103+46.	P.C. 4°L.	444.	17° 46'			107+90.
107+90.	P.C.C. 10°	260.	26° 00'			110+50.
110+50.	P.T.	134.			N.55° 16' E.	111+84.
111+84.	P.C. 4°R.	390.		15° 36'		115+74.
115+74.	P.T.	603.			N.70° 52' E.	121+77.
121+77.	P.C.16°L.	295.	47° 12'			124+72.
124+72.	P.R.C. 18°	260.		46° 48'		127+32.
127+32.	P.R.C. 18°	202.	36° 21'			129+34.
129+34.	P.T.	546.			N.34° 07' E.	134+80.
134+80.	P.C. 4°L.	200.	8° 00'			136+80.
136+80.	P.T.	70.			N.26° 07' E.	137+50.
137+50.	P.C.18°R.	154.		27° 43'		139+04.
139+04.	P.T.	121.5			N.53° 50' E.	140+25.5
140+25.5	P.C.18°L.	242.5	43° 39'			142+68.
142+68.	P.T.	118.			N.10° 11' E.	143+86.
143+86.	P.C.16°R.	179.		28° 38'		145+65.
145+65.	E.C.	215.			N.62° 04' W.	147+80.
147+80.	On south bank of Truckee River.					

INTERSECTIONS.

At Sta.
47+10. Intersect east side Sec. 17, T. 19N., R. 21 E., M. D. B.& M. at N.0° 48' E., 540 ft. from its southeast corner.
102+84.9 Intersect east side Sec. 16, T. 19N., R. 21 E., M. D. B.& M. at N.1° 12' E., 906.4 ft. from its southeast corner.

Correct:- W. H. Leffingwell
Chief Engineer, N.V. P. Co.

2081

2081
LOCATION MAP
OF
ELECTRIC POWER CANAL No. 1
OF THE
NEVADA VALLEYS POWER COMPANY
IN THE COUNTY OF STOREY, STATE OF NEVADA

SCALE 1000 FEET TO 1 INCH. SURVEYED JUNE 20 - AUGUST 7, 1911

W. H. LEFFINGWELL, CHIEF ENGINEER

STATE OF CALIFORNIA }
COUNTY OF INYO } ss.

I, W. H. Leffingwell, of Bishop, County of Inyo, State of California, hereby certify that this map is a true and accurate plat of the Nevada Valleys Power Co.'s Electric Power Canal No. 1, as taken from the field notes of a survey made by me, commenced June 20, 1911, and completed August 7, 1911. at the instance of the predecessor in interest of said Company and such action has been ratified and confirmed by said Company; that it represents the works described in Application No. 2081, together with the location of streams and ditches in the immediate vicinity.

W. H. Leffingwell
Chief Engineer, Nevada Valleys Power Co.

Sworn and subscribed to before me this 19th day of February 1912.

R. D. Schively
a Notary Public in and for Inyo County, California.

My commission expires October 31-1915.

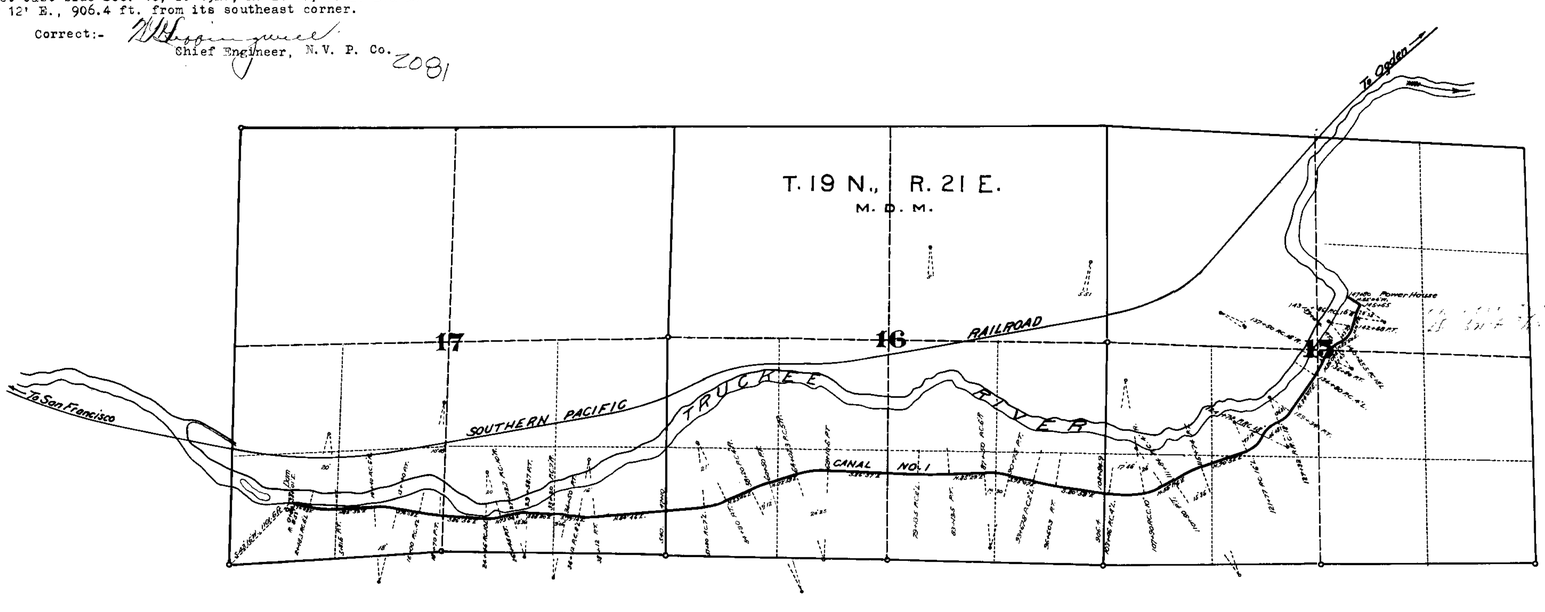

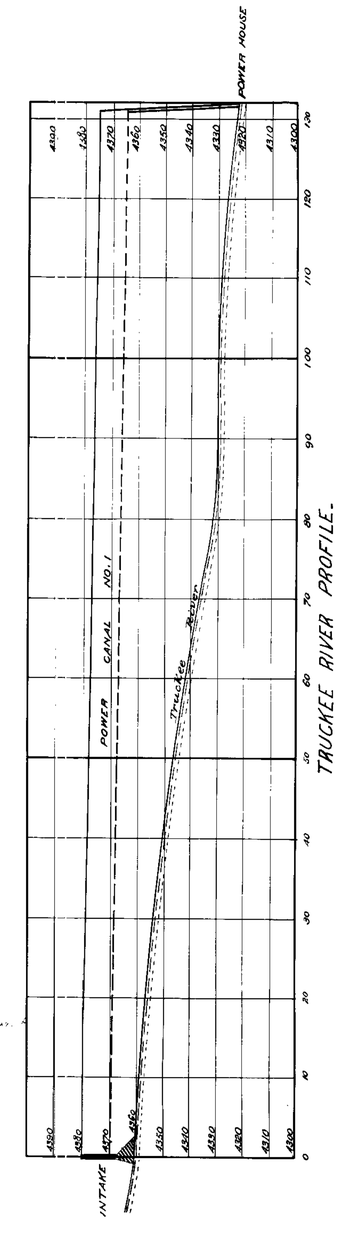

2081