CERTIFICATE OF SURVEYOR.

STATE OF NEVADA. }
COUNTY OF WHITE PINE. } S.S.

I, E.E.Barker of Ruth, County of White Pine, State of Nevada, hereby Certify: That the above map is a true and accurate plat of the works for the appropriation of the waters of New Spring near Holt Creek, White Pine County, Nevada, as taken from the field notes of a survey made by me on May - 25th 1911, and at the instance of Nevada Consolidated Copper Company; that it represents the works described in application No 2087, together with the location of streams and ditches in the immediate vicinity.

E.E.Barker
Surveyor.

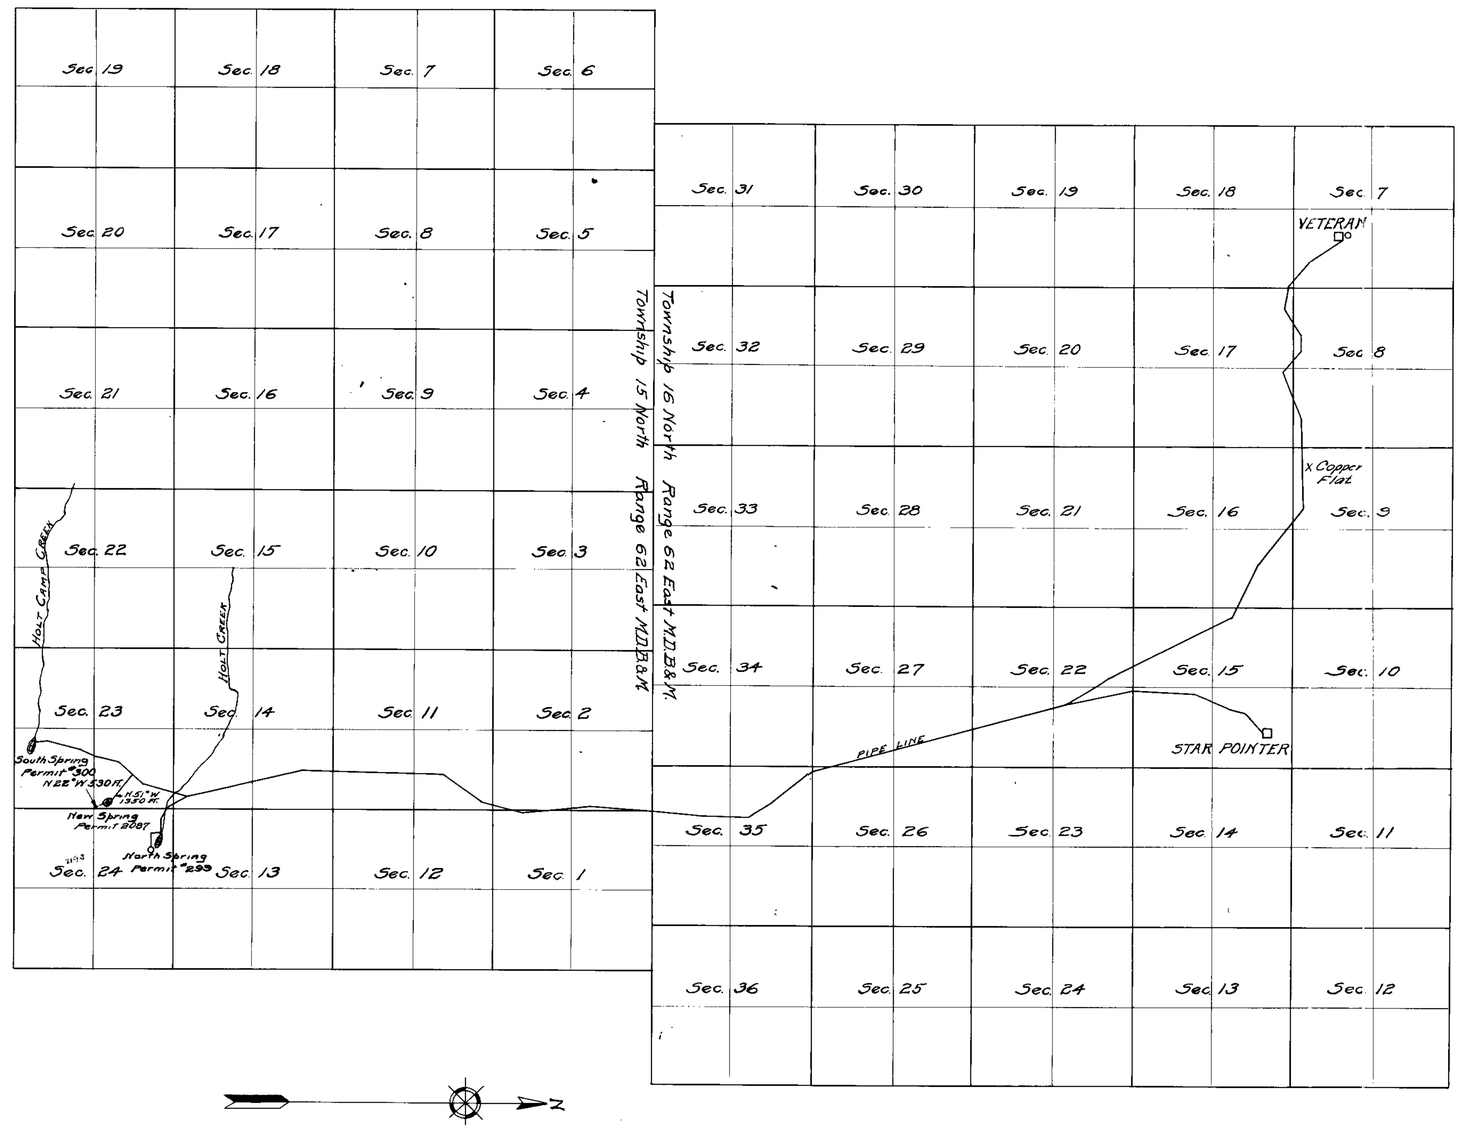

NEVADA CONSOLIDATED COPPER CO.

MAP SHOWING NEW SPRING

TO ACCOMPANY PERMIT No 2087

SEPT. 12, 1911. SCALE-1"=2640 FT.

17 BK3 6-20-12.
for 0.1 c.f.s.

2087