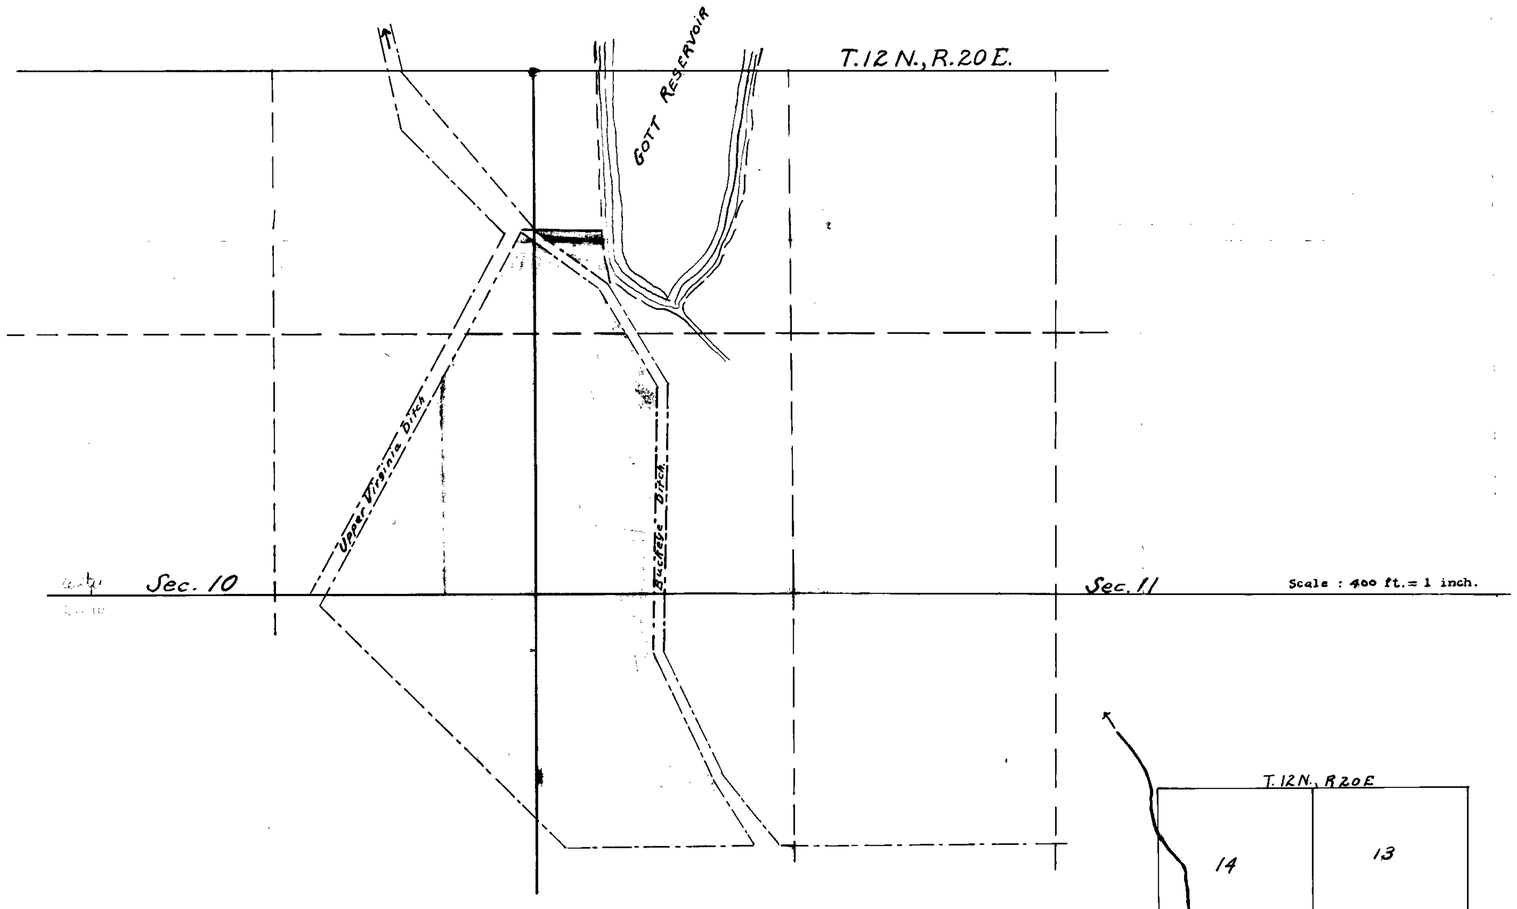

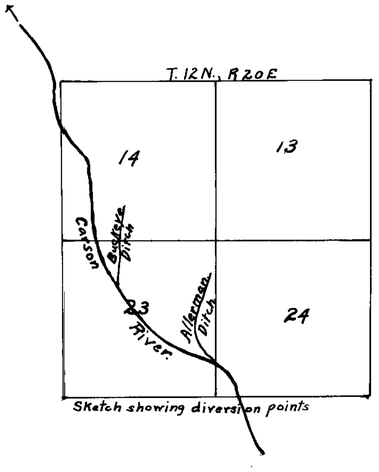

Sketch showing diversion points

STATE OF NEVADA,
County of Douglas } ss.

I, J. A. Millar, being first duly sworn, depose and say that the above map is a true and accurate tracing of a map of the irrigation works, as traced from a general map made by O.L. Hussman, completed November 1913; that such map was made at the instance of the H. F. Dangberg L. & L.S. Co.; that the map represents the works described in Application No. 2095, together with the location of streams and ditches in the immediate vicinity.

J. A. Millar, Surveyor.

Subscribed and sworn to before me, this 5th day of December 1918.

H. Cardinal

Notary Public, in and for Douglas County, Nevada.

433 BK.3 5-6-19.
for 67 c. f.s.

PLAT
showing
LAND IRRIGATED
by
H.F. Dangberg L.& L.S.Co.
under
Application No. 2095

2095