# WATER PERMIT No 2101

## GEORGE D. MADDALENA

### CHERRY CREEK, NEVADA
WHITE PINE COUNTY

O.E. MANN
CIVIL ENGINER-ELY NEVADA
June 6th 1911

SCALE
26 Inches = 1 Mile

State of Nevada } S.S.
County of White Pine }

O.E. Mann a Civil Engineer of Ely, White Pine County, Nevada being first duly sworn on oath says;

That this MAP is a correct representation of a field survey made by him on the 6th day of June A.D. 1911

O.E. Mann

Acknowledged, Subscribed and Sworn to before me this 29th day of June A.D. 1911.

J.M. Lockhart
Notary Public

My Commission Expires Feby. 7. 1912.

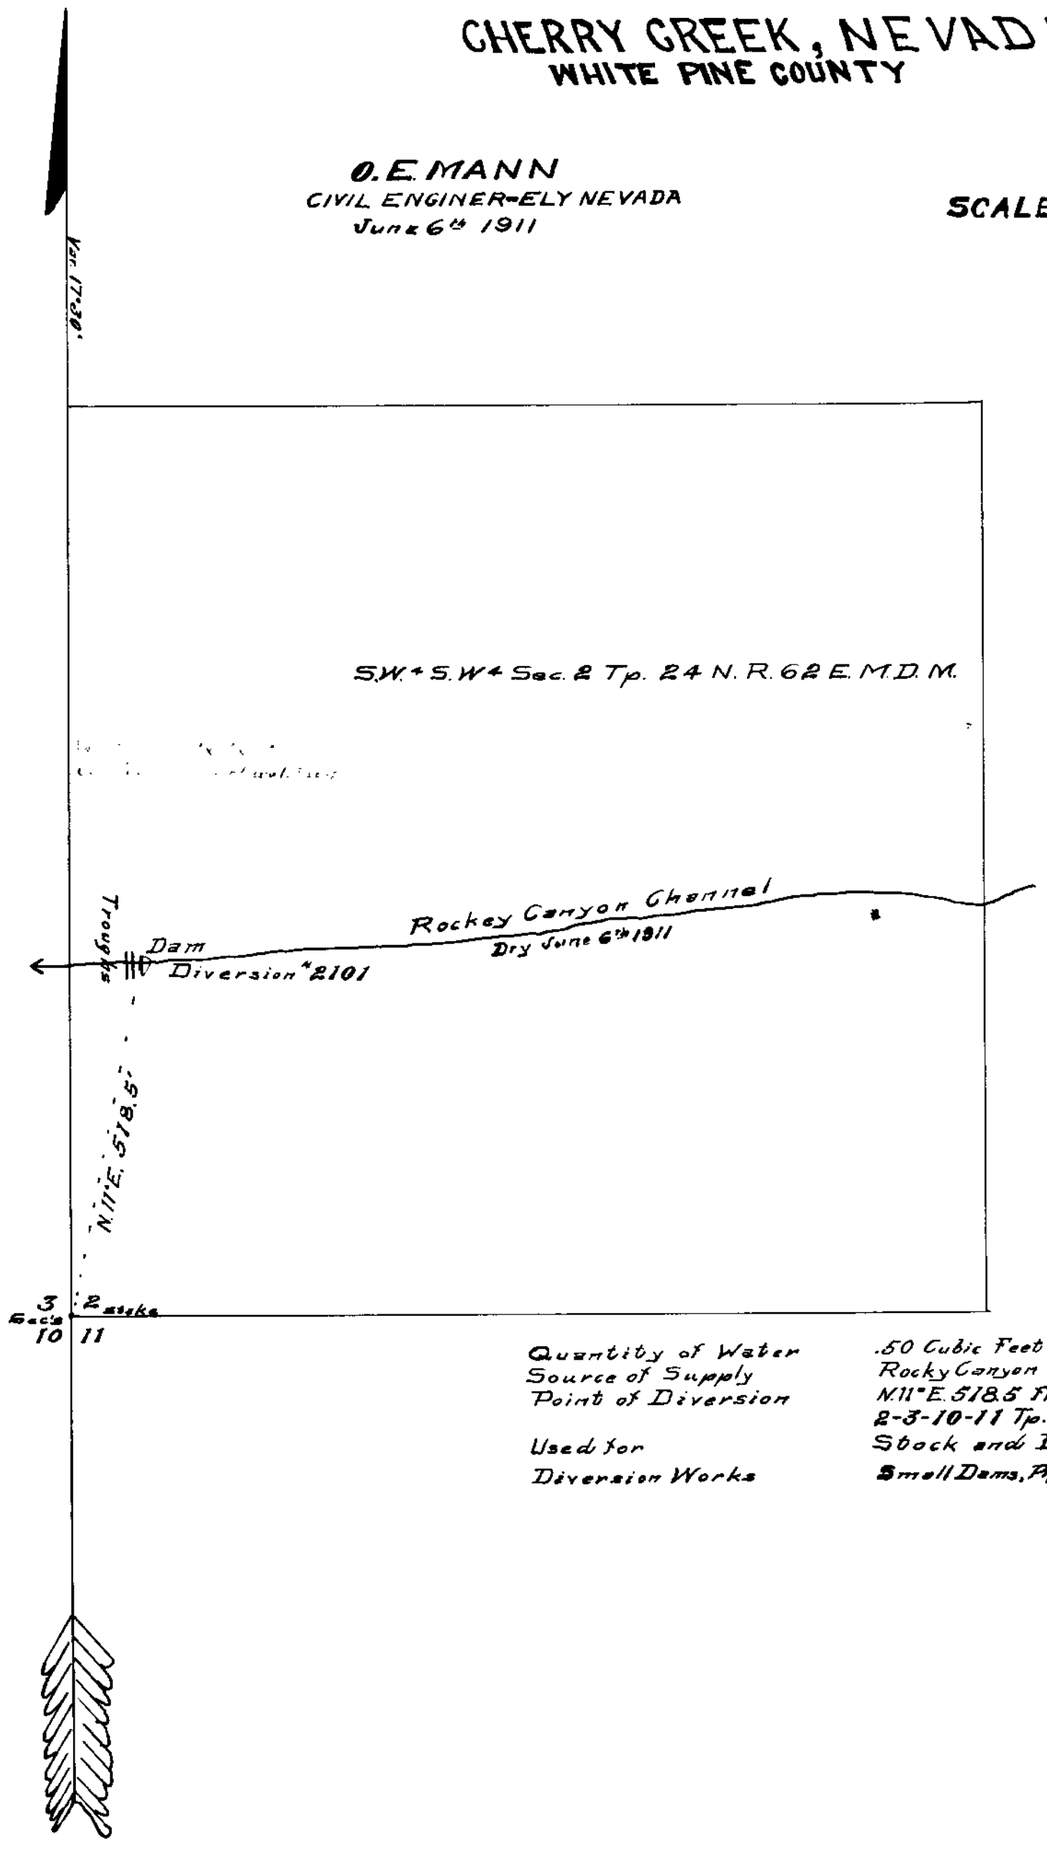


| | |
|---|---|
| Quantity of Water | .50 Cubic Feet per second |
| Source of Supply | Rocky Canyon Springs & Stream |
| Point of Diversion | N.11°E. 518.5 From Corner of Sec's 2-3-10-11 Tp. 24 N. R. 62 E. M.D.M. |
| Used for | Stock and Domestic purposes |
| Diversion Works | Small Dams, Pipe, Ditch, Reservoir, Troughs |

119 BK 3 5-14-13.
for C.025 c.f.s.

2101

2101