# WATER PERMIT No 2102

## GEORGE D. MADDALENA

CHERRY CREEK NEVADA
WHITE PINE COUNTY

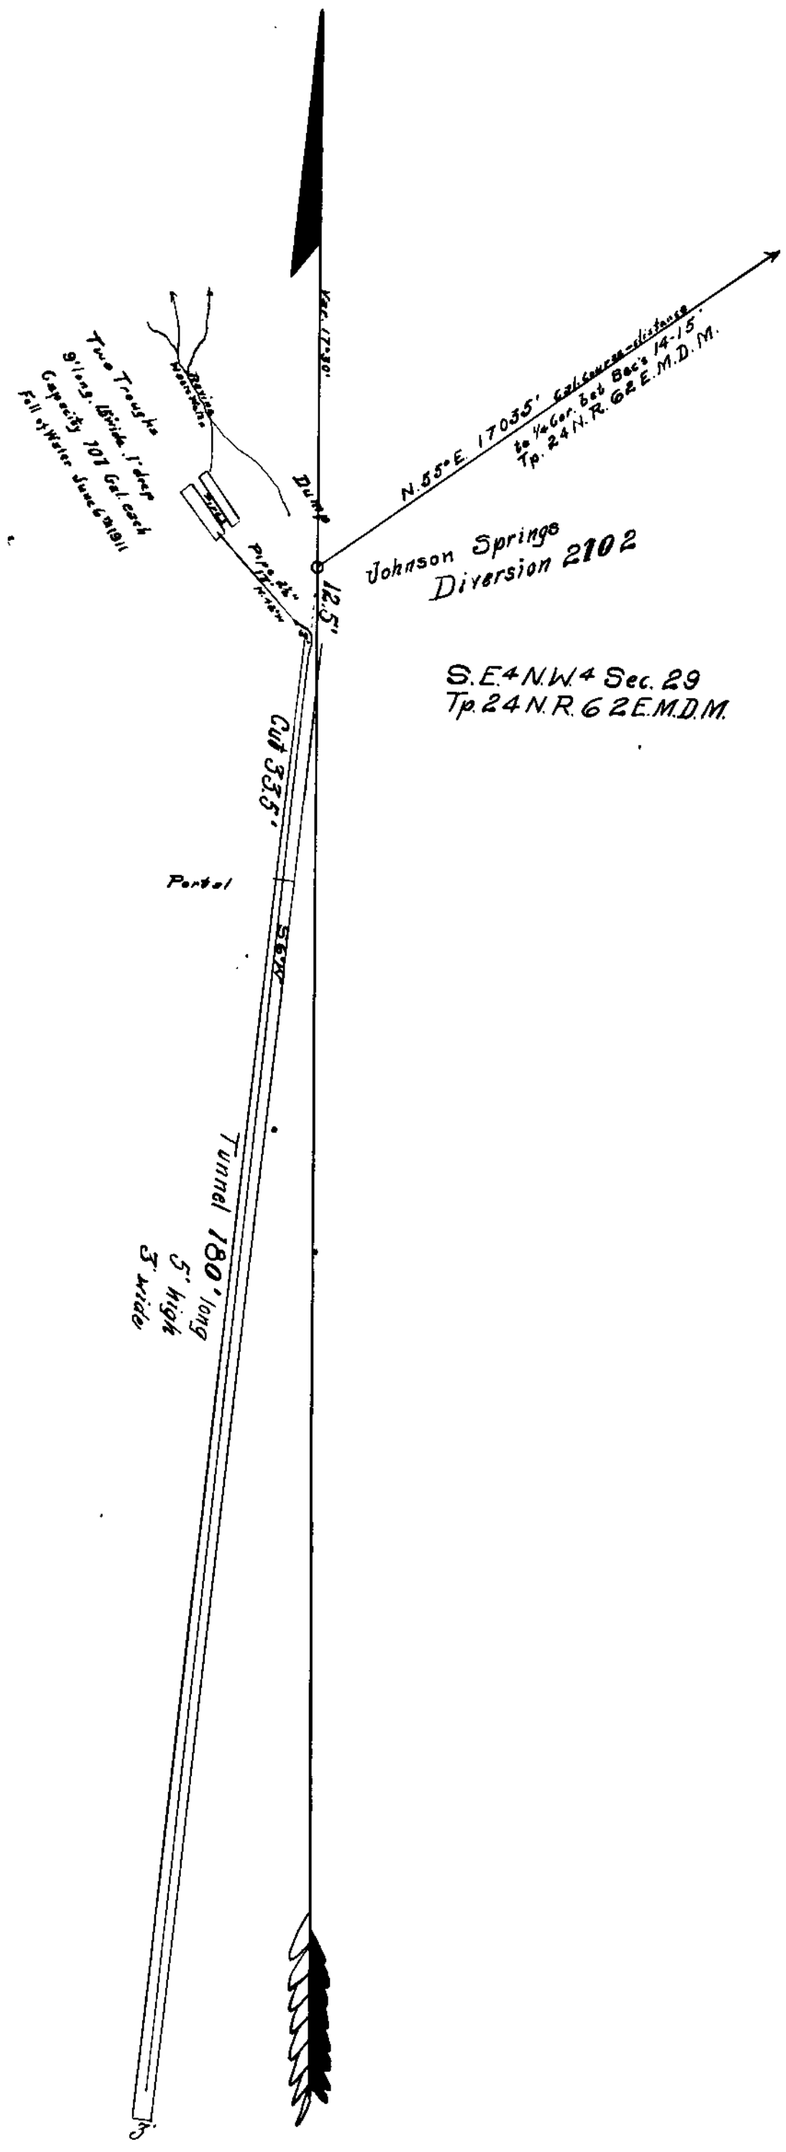


O.E. MANN
CIVIL ENGINER-ELY NEVADA
June 6th 1911

SCALE
1 inch = 200 feet

| | |
|---|---|
| Quantity of Water | .50 Cubic Feet per Second |
| Source of Supply | Johnson Springs |
| Point of Diversion | N.55° E. 17035 feet from 1/4 Corner between Sec's 14-15 Tp. 24 N. R. 62 E. M.D.M. |
| Used for | Stock and Domestic purposes |
| Diversion Works | Tunnel, Pipe, Troughs, Open Cut |

State of Nevada }
County of White Pine } S.S.

O.E. Mann a Civil Engineer of Ely, White Pine County Nevada being first duly sworn on oath says; That this Map is a correct representation of a field survey made by him on the 6th day of June A.D. 1911 on which date the Diversion Works where complete and Water to the capacity of the troughs in storage.

O.E. Mann

Acknowledged, Subscribed and Sworn to before me this 29th day of June A.D. 1911

J.M. Lockhart
Notary Public
My Commision Expires Feby. 7. 1912.

120 BK3 5-14-13.
for 0.025 c.f.s.

2102

2102