2111

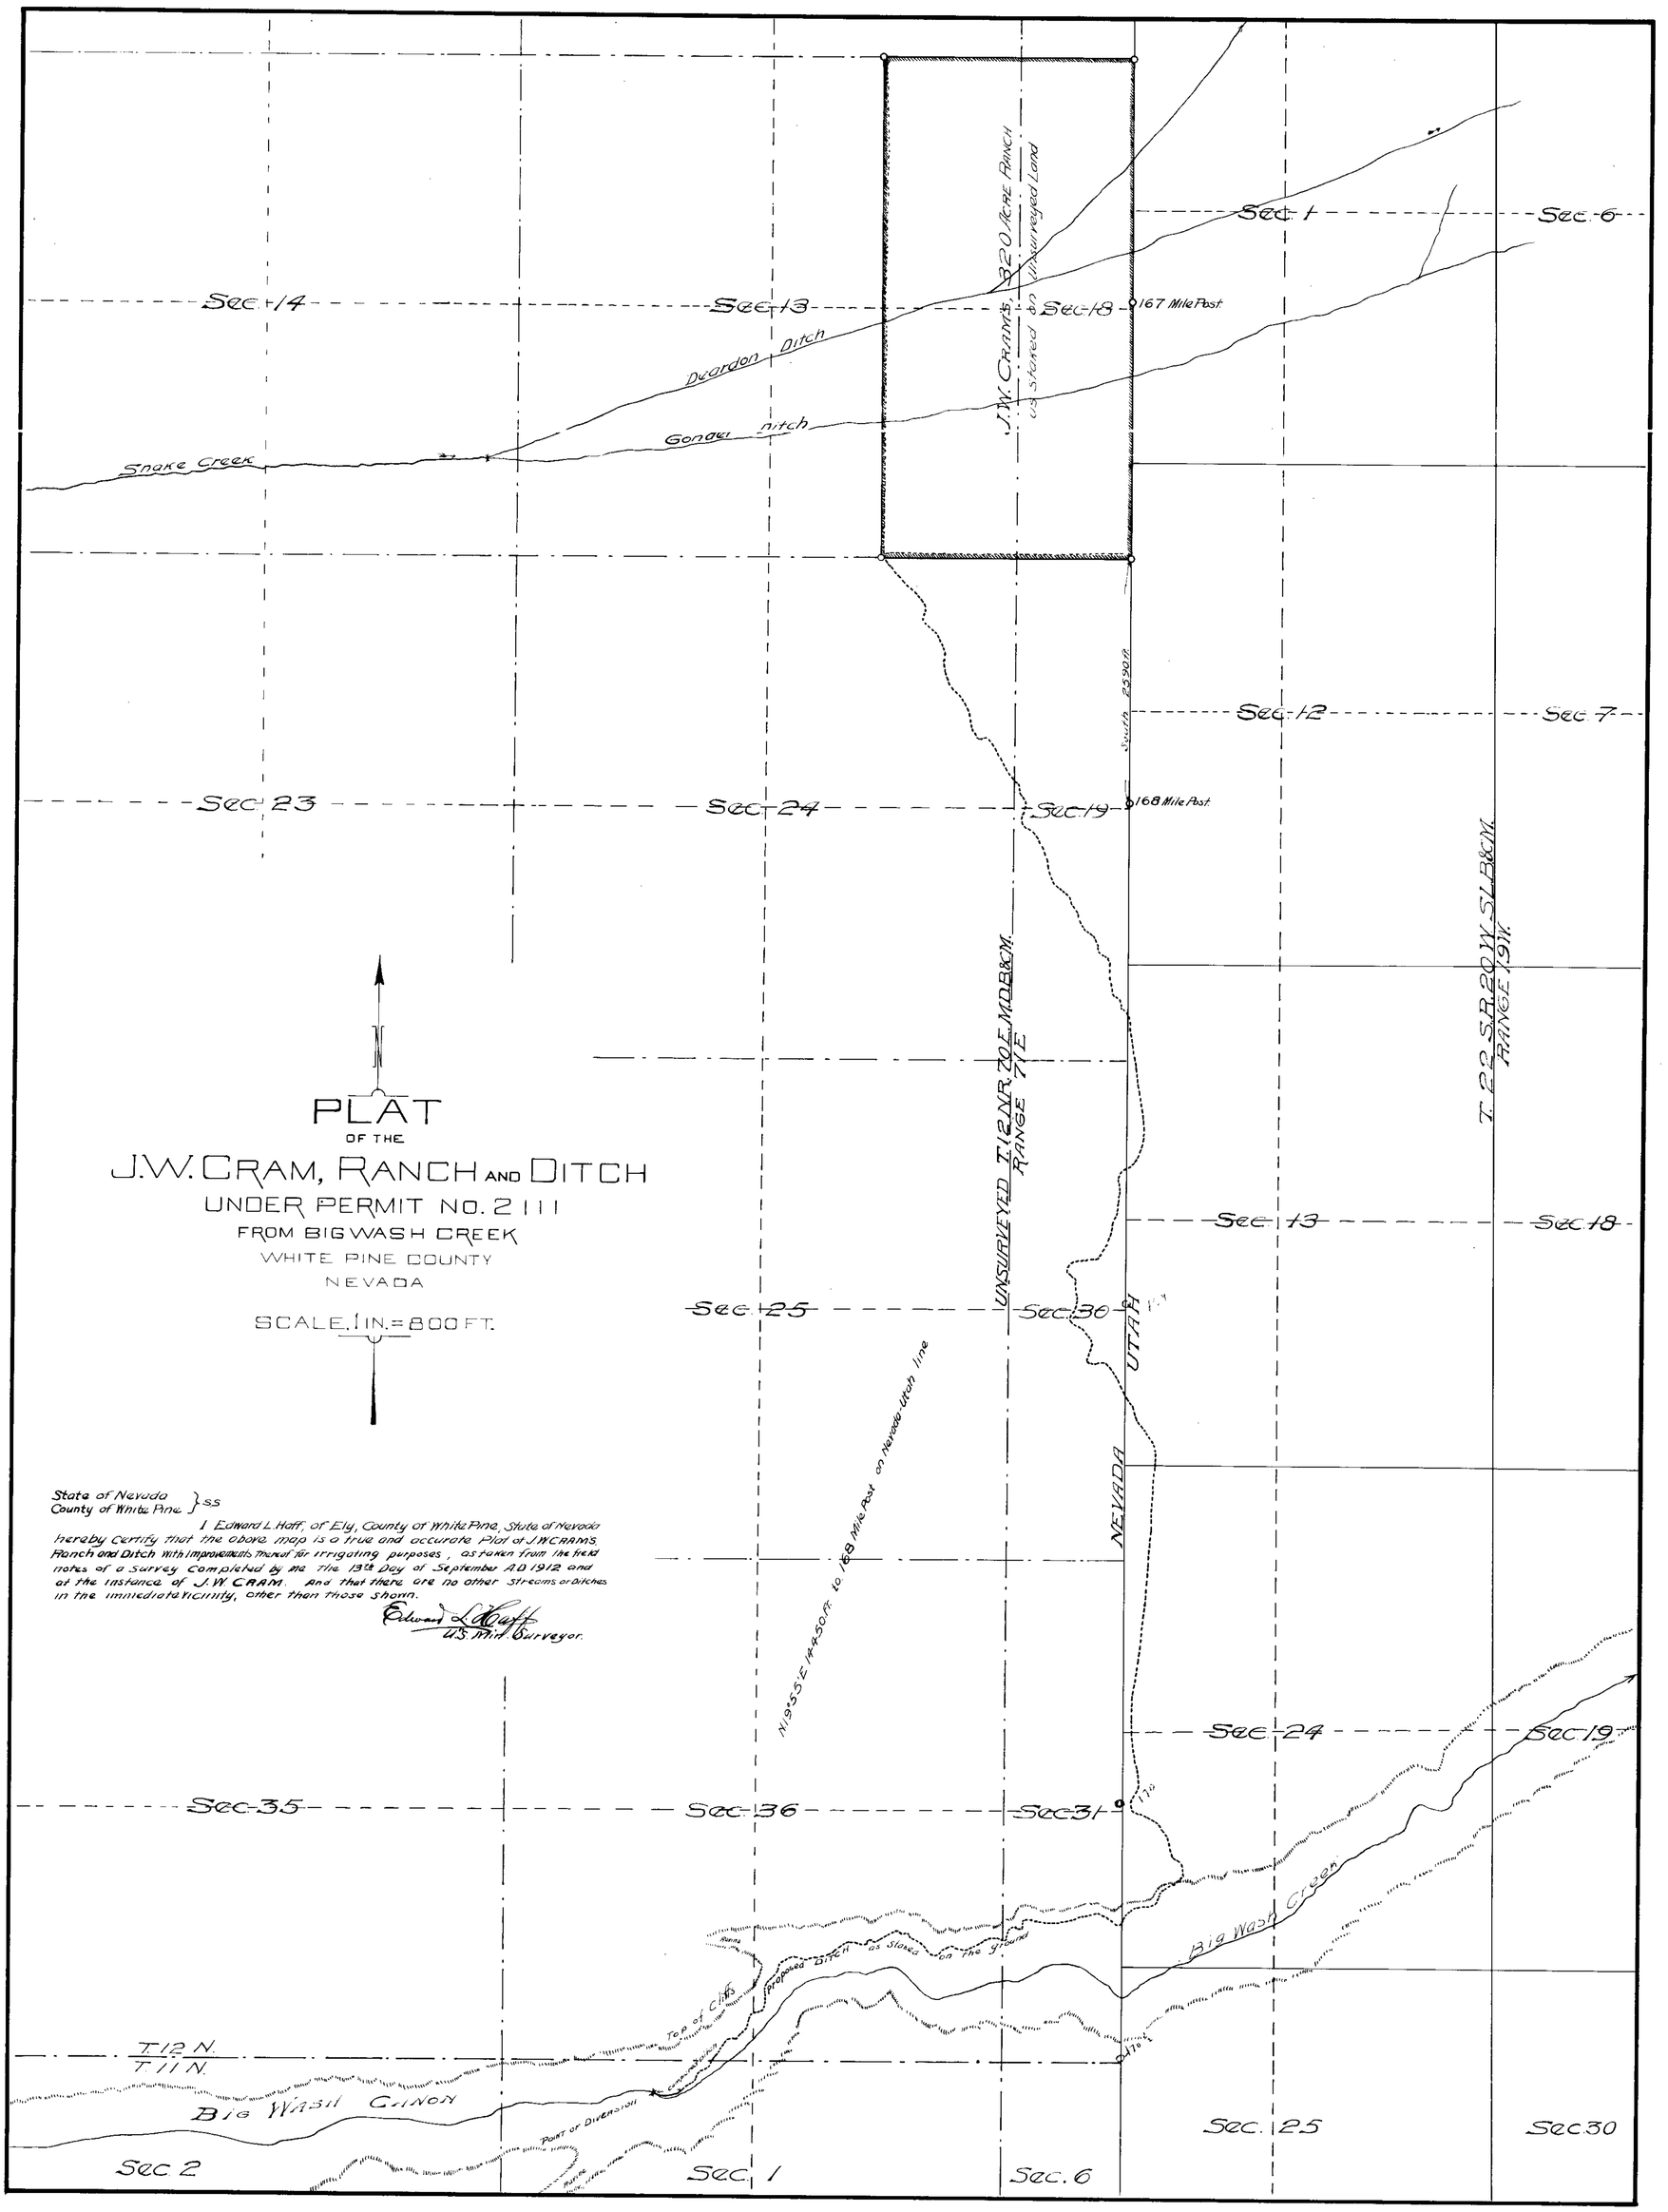
PLAT
OF THE
J.W. CRAM, RANCH AND DITCH
UNDER PERMIT NO. 2111
FROM BIG WASH CREEK
WHITE PINE COUNTY
NEVADA
SCALE. 1 IN. = 800 FT.
N
State of Nevada
County of White Pine } ss
I Edward L. Haff, of Ely, County of White Pine, State of Nevada hereby Certify that the above map is a true and accurate Plat of J.W. CRAMS. Ranch and Ditch with improvements thereof for irrigating purposes, as taken from the field notes of a Survey Completed by me the 13th Day of September A.D. 1912 and at the instance of J.W. CRAM. And that there are no other streams or ditches in the immediate vicinity, other than those shown.
Edward L. Haff
U.S. Min. Surveyor.
J.W. CRAMS, 320 ACRE RANCH
as staked on Unsurveyed Land
Deardon Ditch
Gonder Ditch
Snake Creek
South 2590 ft.
167 Mile Post
168 Mile Post
UNSURVEYED T.12 N. R. 70 E. M.D.B.&M.
RANGE 71 E
T. 22 S. R. 20 W. S.L.B.&M.
RANGE 19 W.
UTAH
NEVADA
N. 1955 E. 14450 ft. to 168 Mile Post on Nevada Utah line
Big Wash Creek
Proposed Ditch as Staked on the Ground
Top of Cliffs
Point of Diversion
Big Wash Canon
T. 12 N.
T. 11 N.
Sec. 14
Sec. 13
Sec. 18
Sec. 1
Sec. 6
Sec. 12
Sec. 7
Sec. 23
Sec. 24
Sec. 19
Sec. 25
Sec. 30
Sec. 13
Sec. 18
Sec. 24
Sec. 19
Sec. 35
Sec. 36
Sec. 31
Sec. 2
Sec. 1
Sec. 6
Sec. 25
Sec. 30