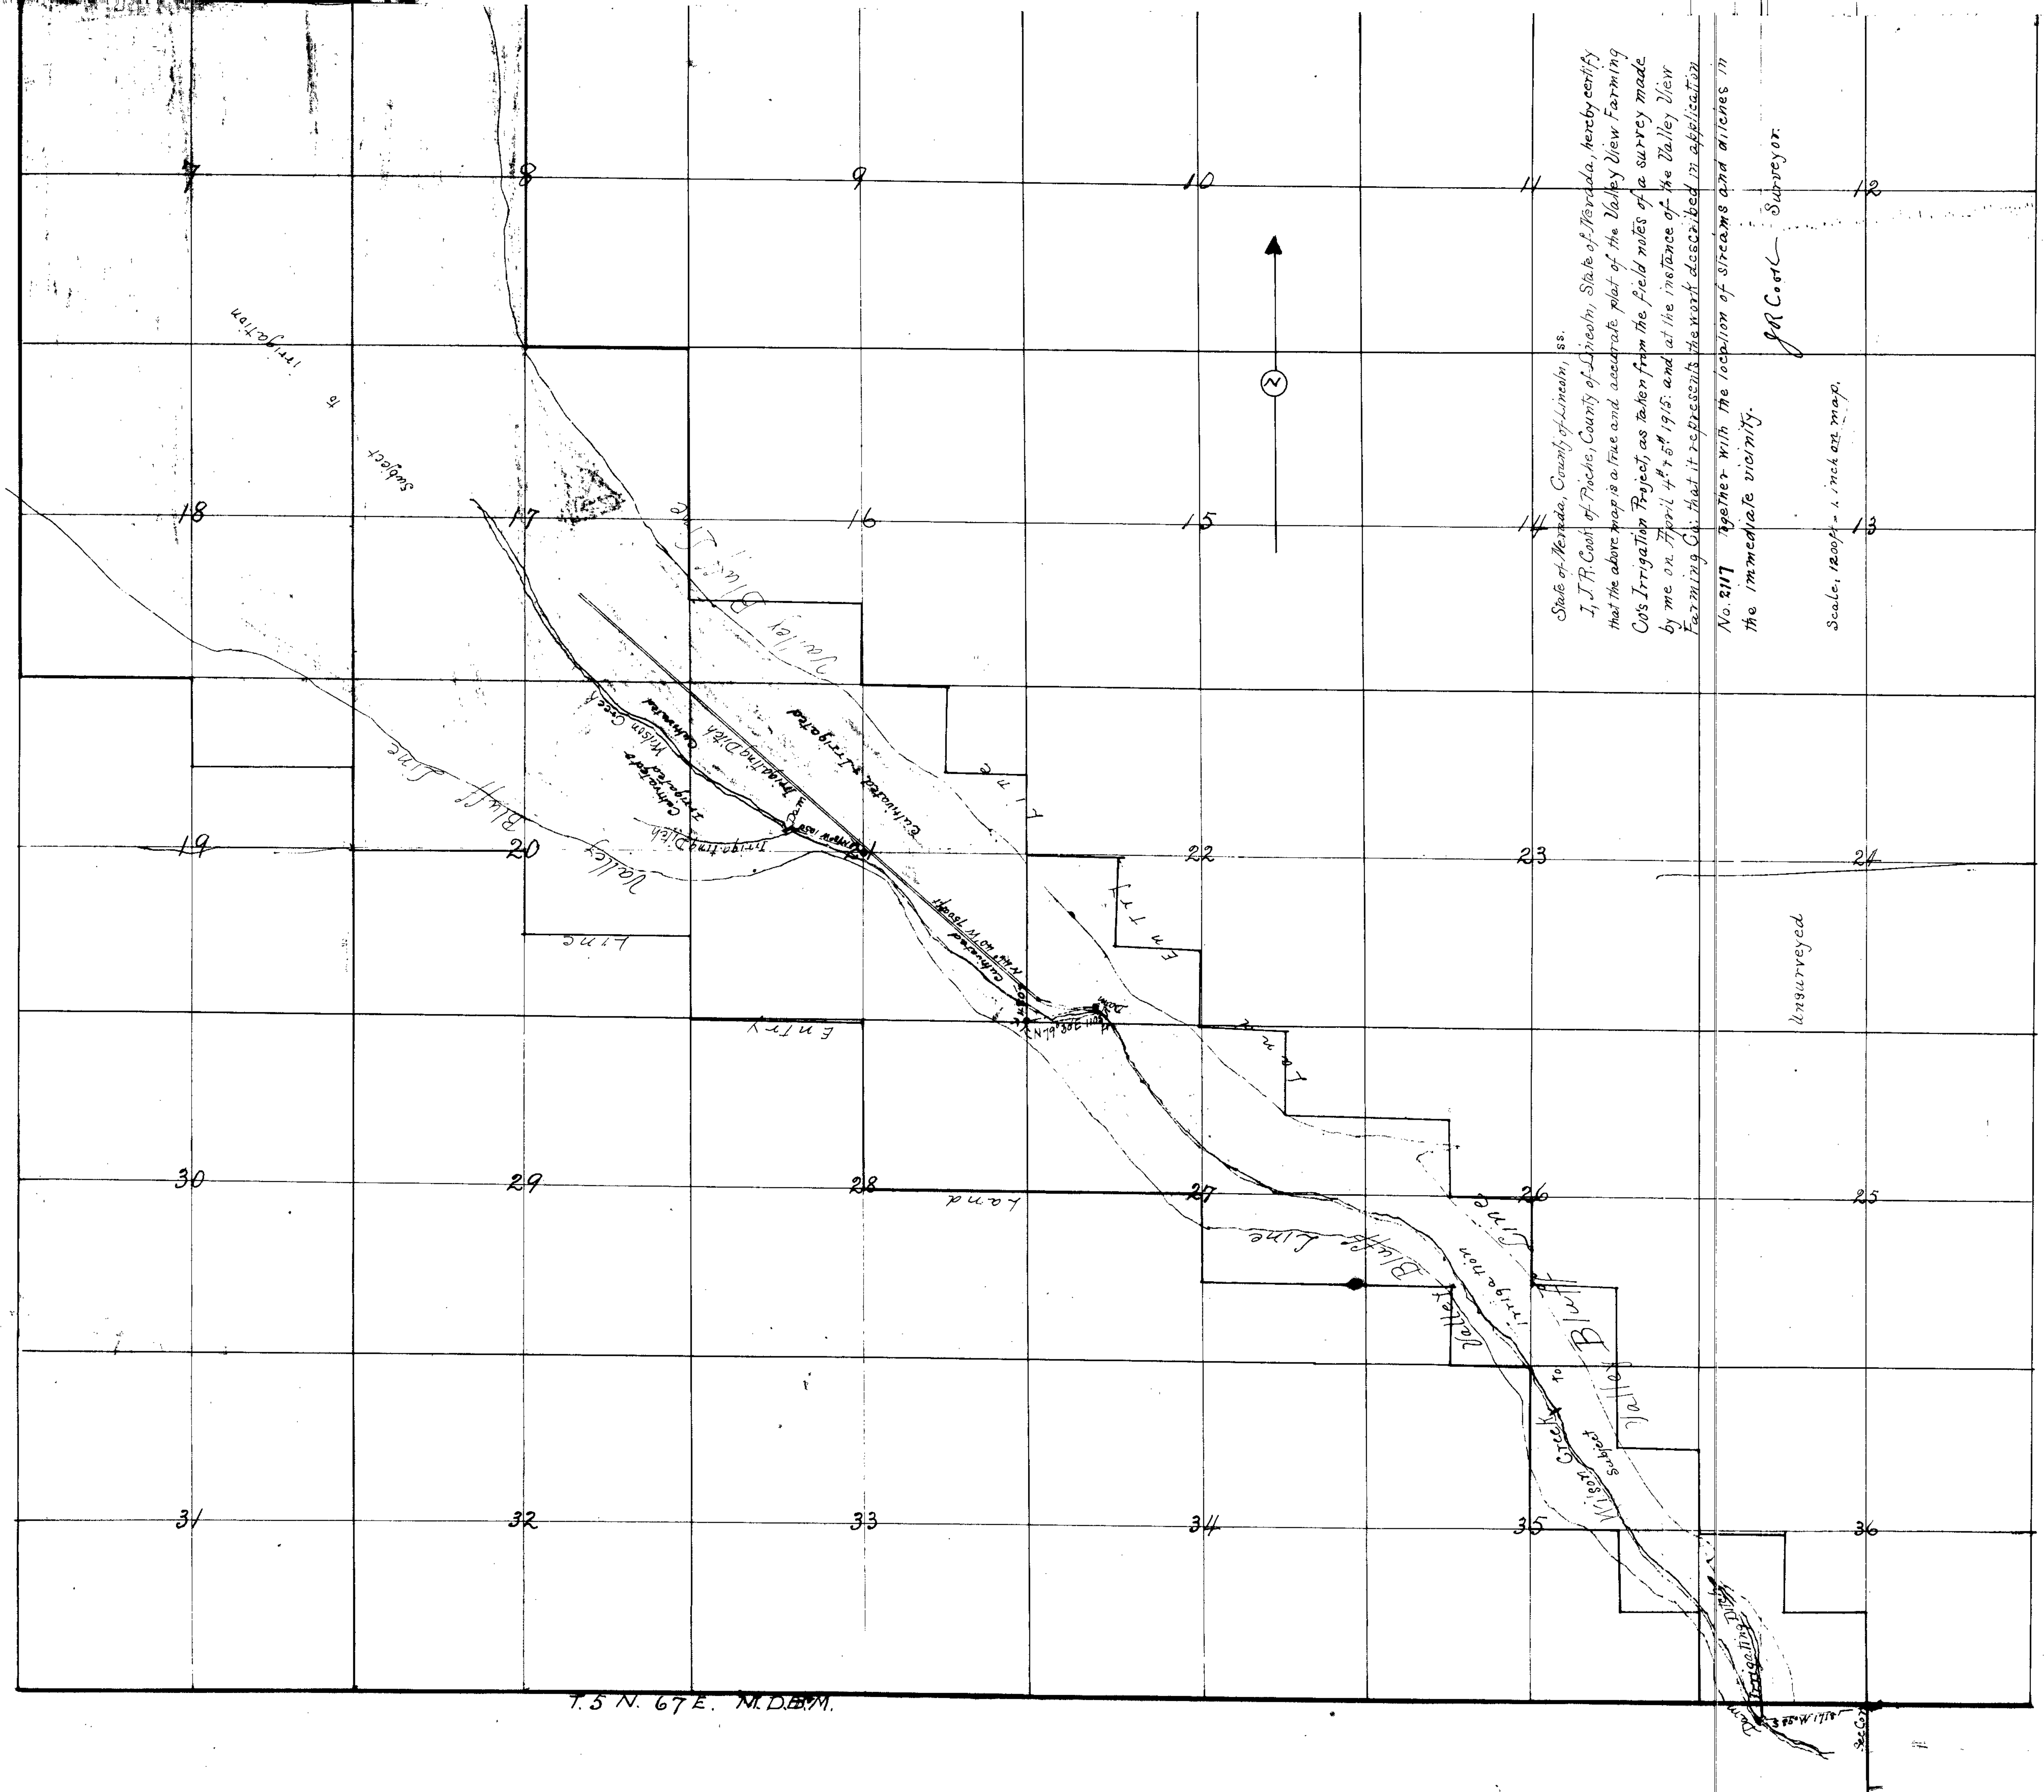
7
8
9
10
11
12
18
17
16
15
14
13
19
20
22
23
24
30
29
28
27
26
25
31
32
33
34
35
36
Subject to Irrigation
Valley Bluff Line
Wilson Creek
Irrigating Ditch
Cultivated & Irrigated
Cultivated
Dam
N 44° 40' W 7500ft
Entry
Land
Unsurveyed
Wilson Creek
Subject to Irrigation
Irrigating Ditch
S 85° W 1718 ft
Sec Cor
T. 5 N. 67 E. M.D.B.M.
State of Nevada, County of Lincoln, ss.
I, J.R. Cook of Pioche, County of Lincoln, State of Nevada, hereby certify that the above map is a true and accurate plat of the Valley View Farming Co's Irrigation Project, as taken from the field notes of a survey made by me on April 4th & 5th 1915: and at the instance of the Valley View Farming Co: that it represents the work described in application No. 2117 together with the location of streams and ditches in the immediate vicinity.
J R Cook Surveyor.
Scale, 1200ft = 1 inch on map.

2117