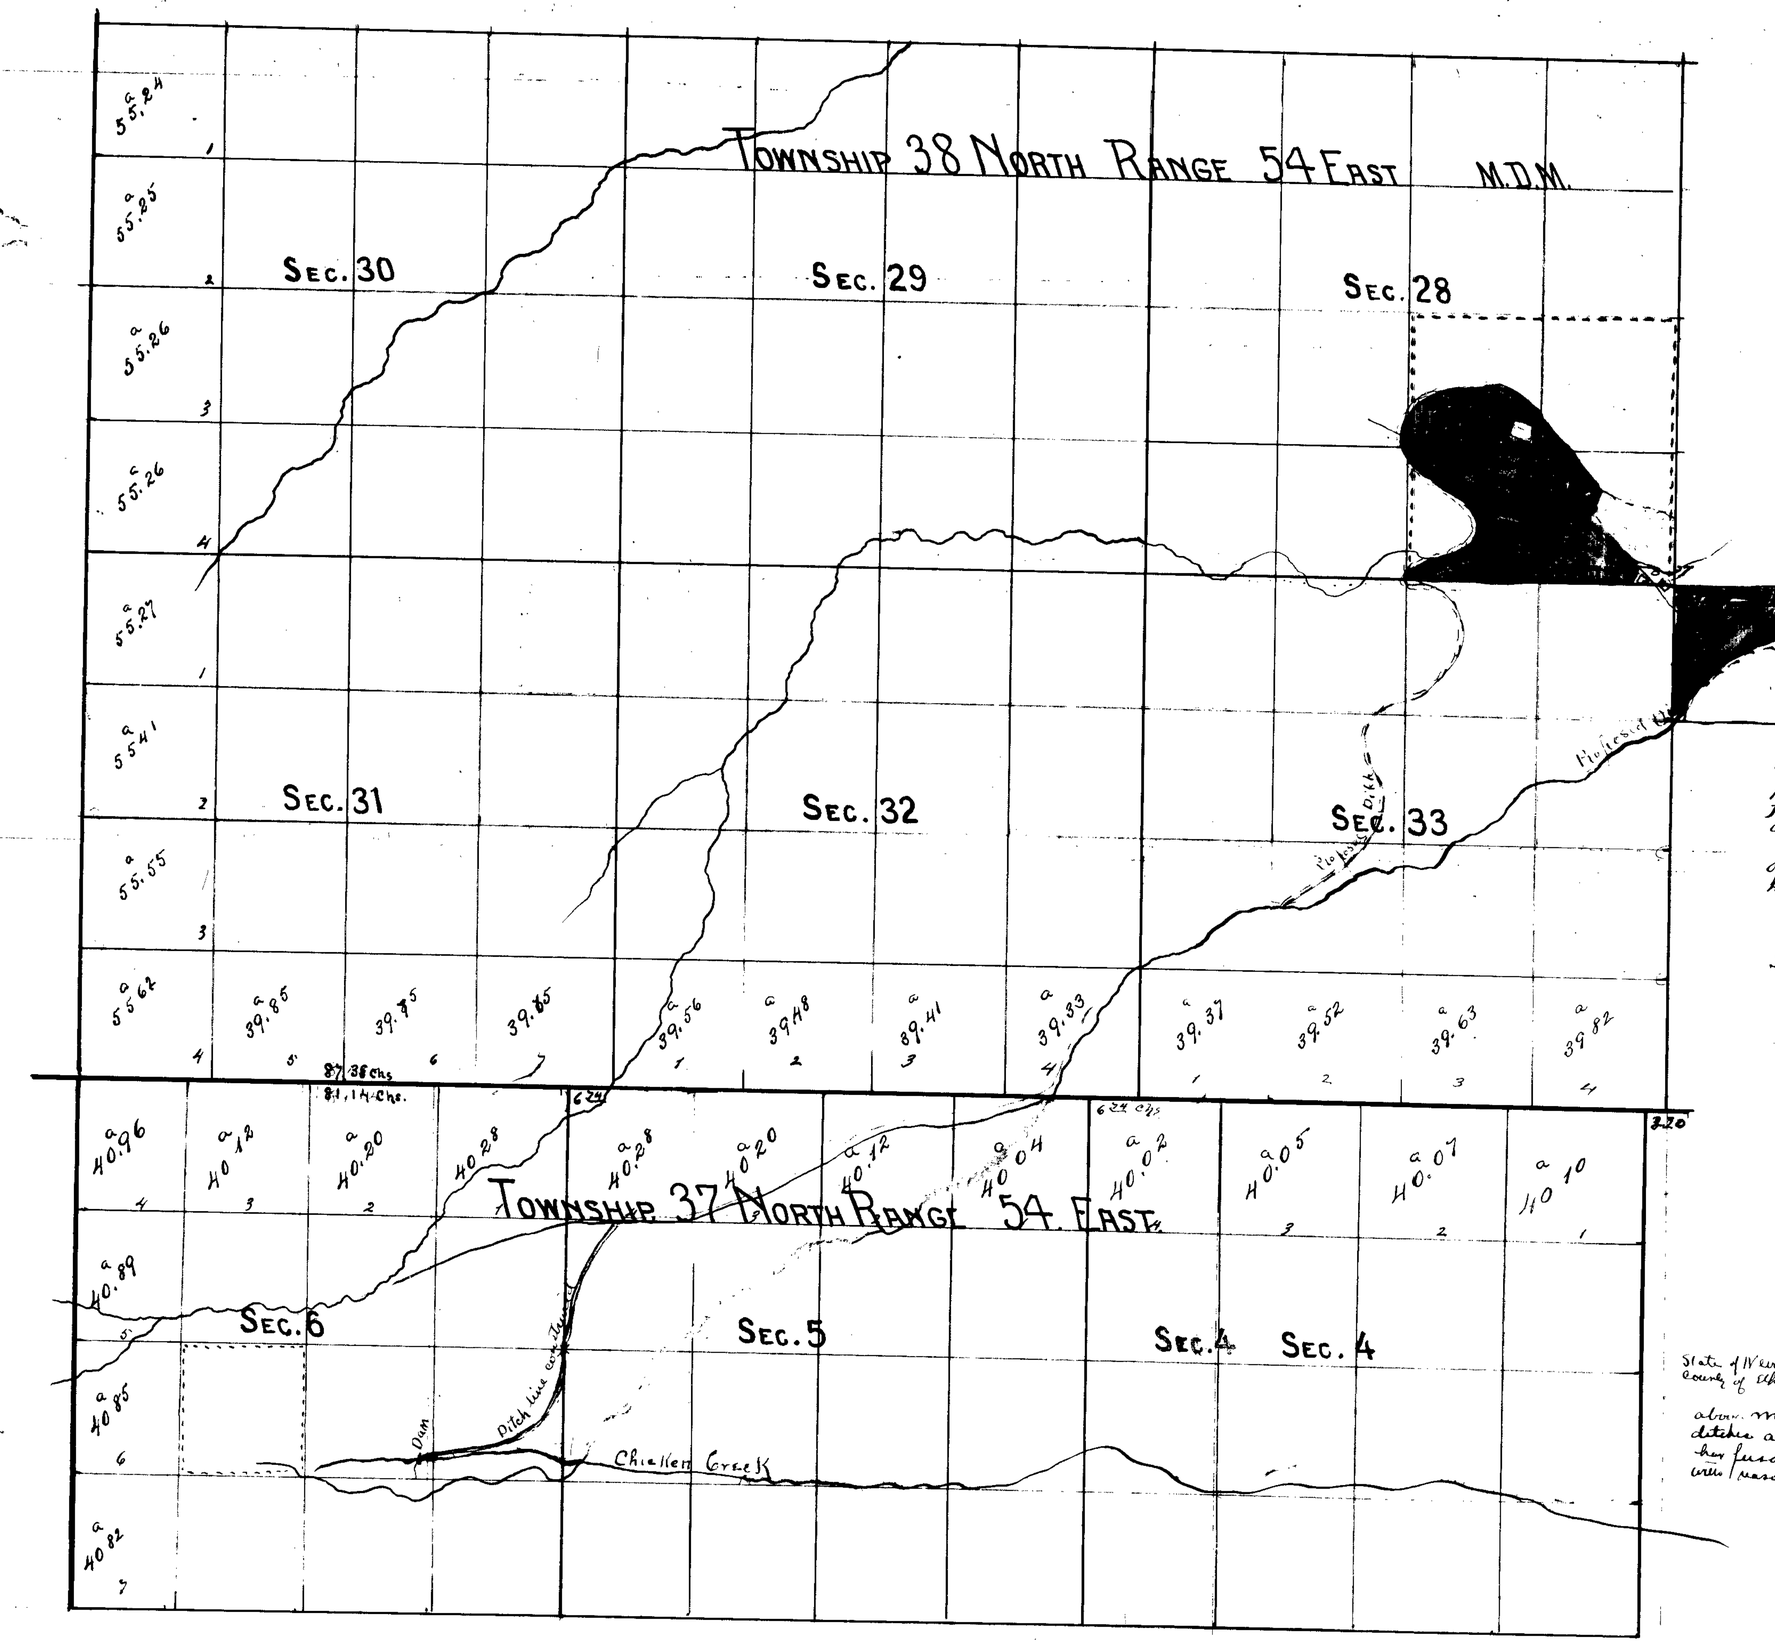

Section	Subdivision	Township	Range	Cultivated Acreage	Description of Cultivation	Date of first Cultivation

State of Nevada
County of Elko } ss ..... being first duly sworn depose and says that the Anexed Map is a true and Accurate plat of the land irrigated by ..... as taken from the field Notes of a Survey made by me Completed on the day of 19

That the Map and Survey were made at the instance of ..... Owner of the land and it truly represents the irrigated land of Said

Subscribed and Sworn to before me this day of

Map to accompany Permits No. 2160. of Edgar E. Oldham and Kate Oldham.

Cultivated Land

Sage Brush

State of Nevada
County of Elko } ss

Edgar E. Oldham being first duly sworn deposes and says that the above map correctly shows the course and direction of the streams and ditches and the point of diversion in the matter of Permit No. 2160. That he has personally made the necessary surveys in order to show said courses and locations with reasonable accuracy.

Edgar E Oldham

Subscribed and sworn to before me May 10, 1913.

Edwin T. Cane
Notary Public

My Commission expires Nov 17, 1914.

Dam 1560 ft from East Line of Sec 6 in NW 1/4 of SW 1/4 of 6
Dam 1800 ft " East 1/4 corner of 6 Ditch measurement

2160