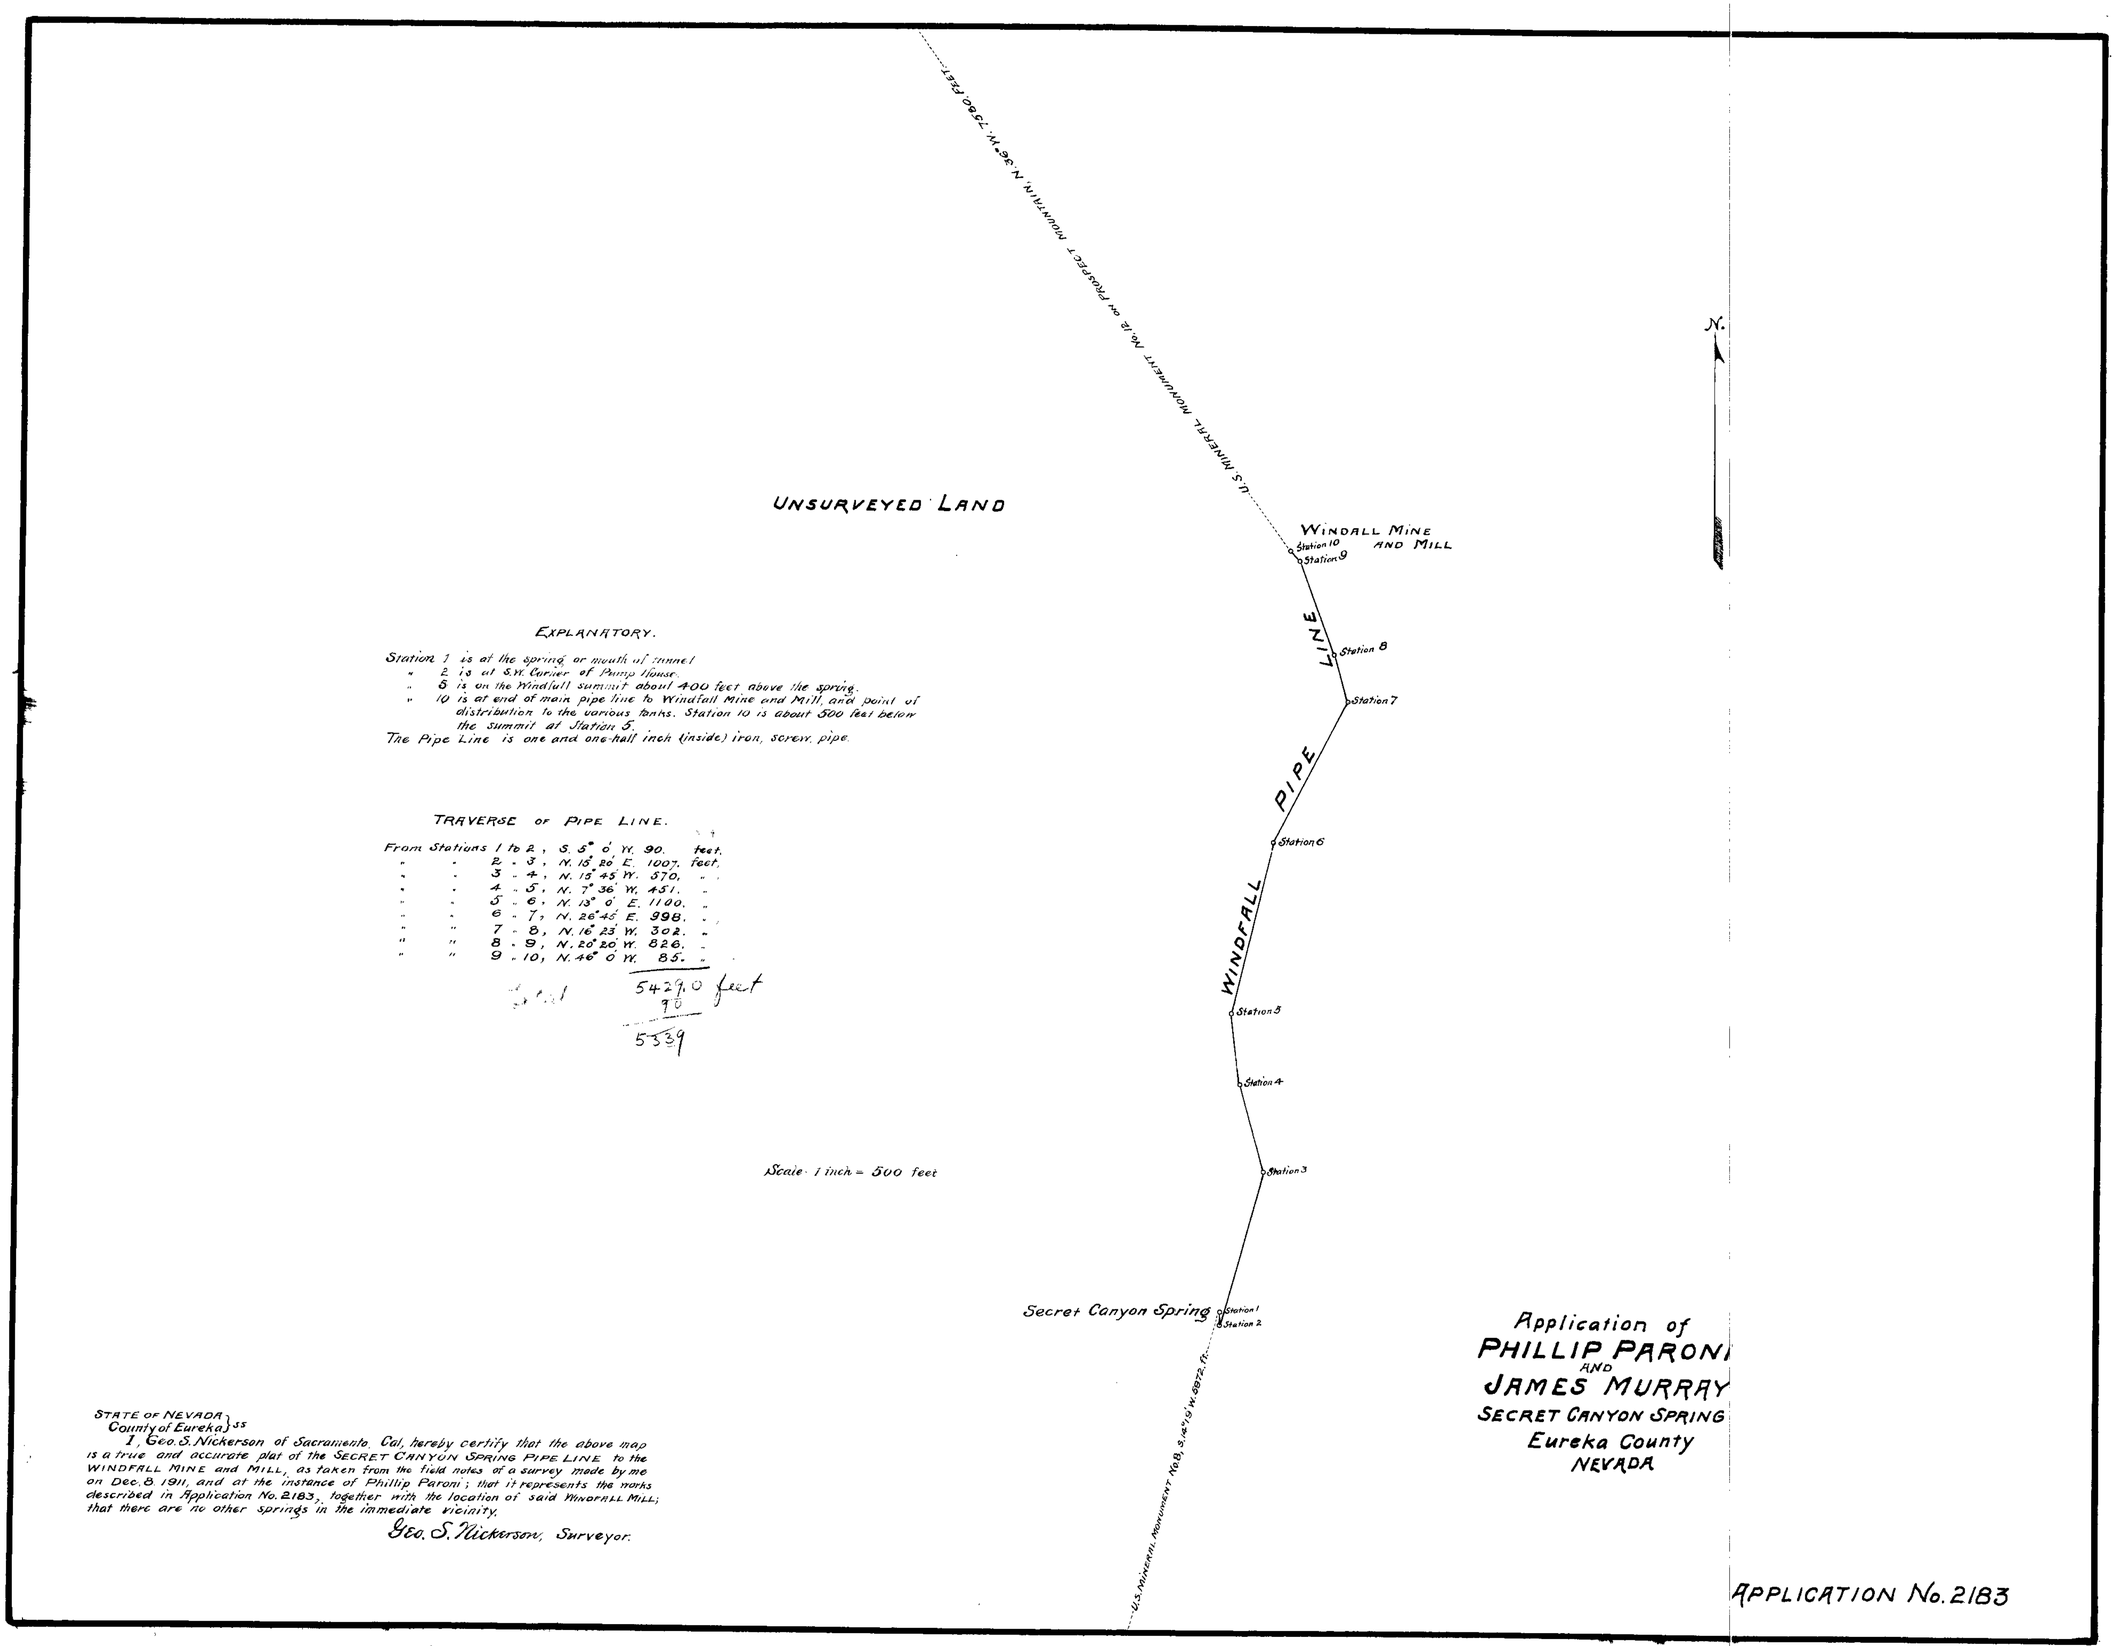

EXPLANATORY.

Station 1 is at the spring or mouth of tunnel
" 2 is at S.W. Corner of Pump House.
" 5 is on the Windfall summit about 400 feet above the spring.
" 10 is at end of main pipe line to Windfall Mine and Mill, and point of distribution to the various tanks. Station 10 is about 500 feet below the summit at Station 5.
The Pipe Line is one and one-half inch (inside) iron, screw, pipe.

TRAVERSE OF PIPE LINE.

From Stations	1 to 2,	S. 5° 0'	W.	90.	feet.
" "	2 - 3,	N. 15° 20'	E.	1007.	feet.
" "	3 - 4,	N. 15° 45'	W.	570.	"
" "	4 - 5,	N. 7° 36'	W.	451.	"
" "	5 - 6,	N. 13° 0'	E.	1100.	"
" "	6 - 7,	N. 26° 45'	E.	998.	"
" "	7 - 8,	N. 16° 23'	W.	302.	"
" "	8 - 9,	N. 20° 20'	W.	826.	"
" "	9 - 10,	N. 46° 0'	W.	85.	"

Total 5429.0 feet
90
5339

Scale 1 inch = 500 feet

STATE OF NEVADA }
County of Eureka } ss

I, Geo. S. Nickerson of Sacramento, Cal, hereby certify that the above map is a true and accurate plat of the SECRET CANYON SPRING PIPE LINE to the WINDFALL MINE and MILL, as taken from the field notes of a survey made by me on Dec. 8. 1911, and at the instance of Phillip Paroni; that it represents the works described in Application No. 2183, together with the location of said WINDFALL MILL; that there are no other springs in the immediate vicinity.

Geo. S. Nickerson, Surveyor.

Application of
PHILLIP PARONI
AND
JAMES MURRAY
SECRET CANYON SPRING
Eureka County
NEVADA

APPLICATION No. 2183

148 BK. 3 12-31-13.
for .0375 c.f.

2183