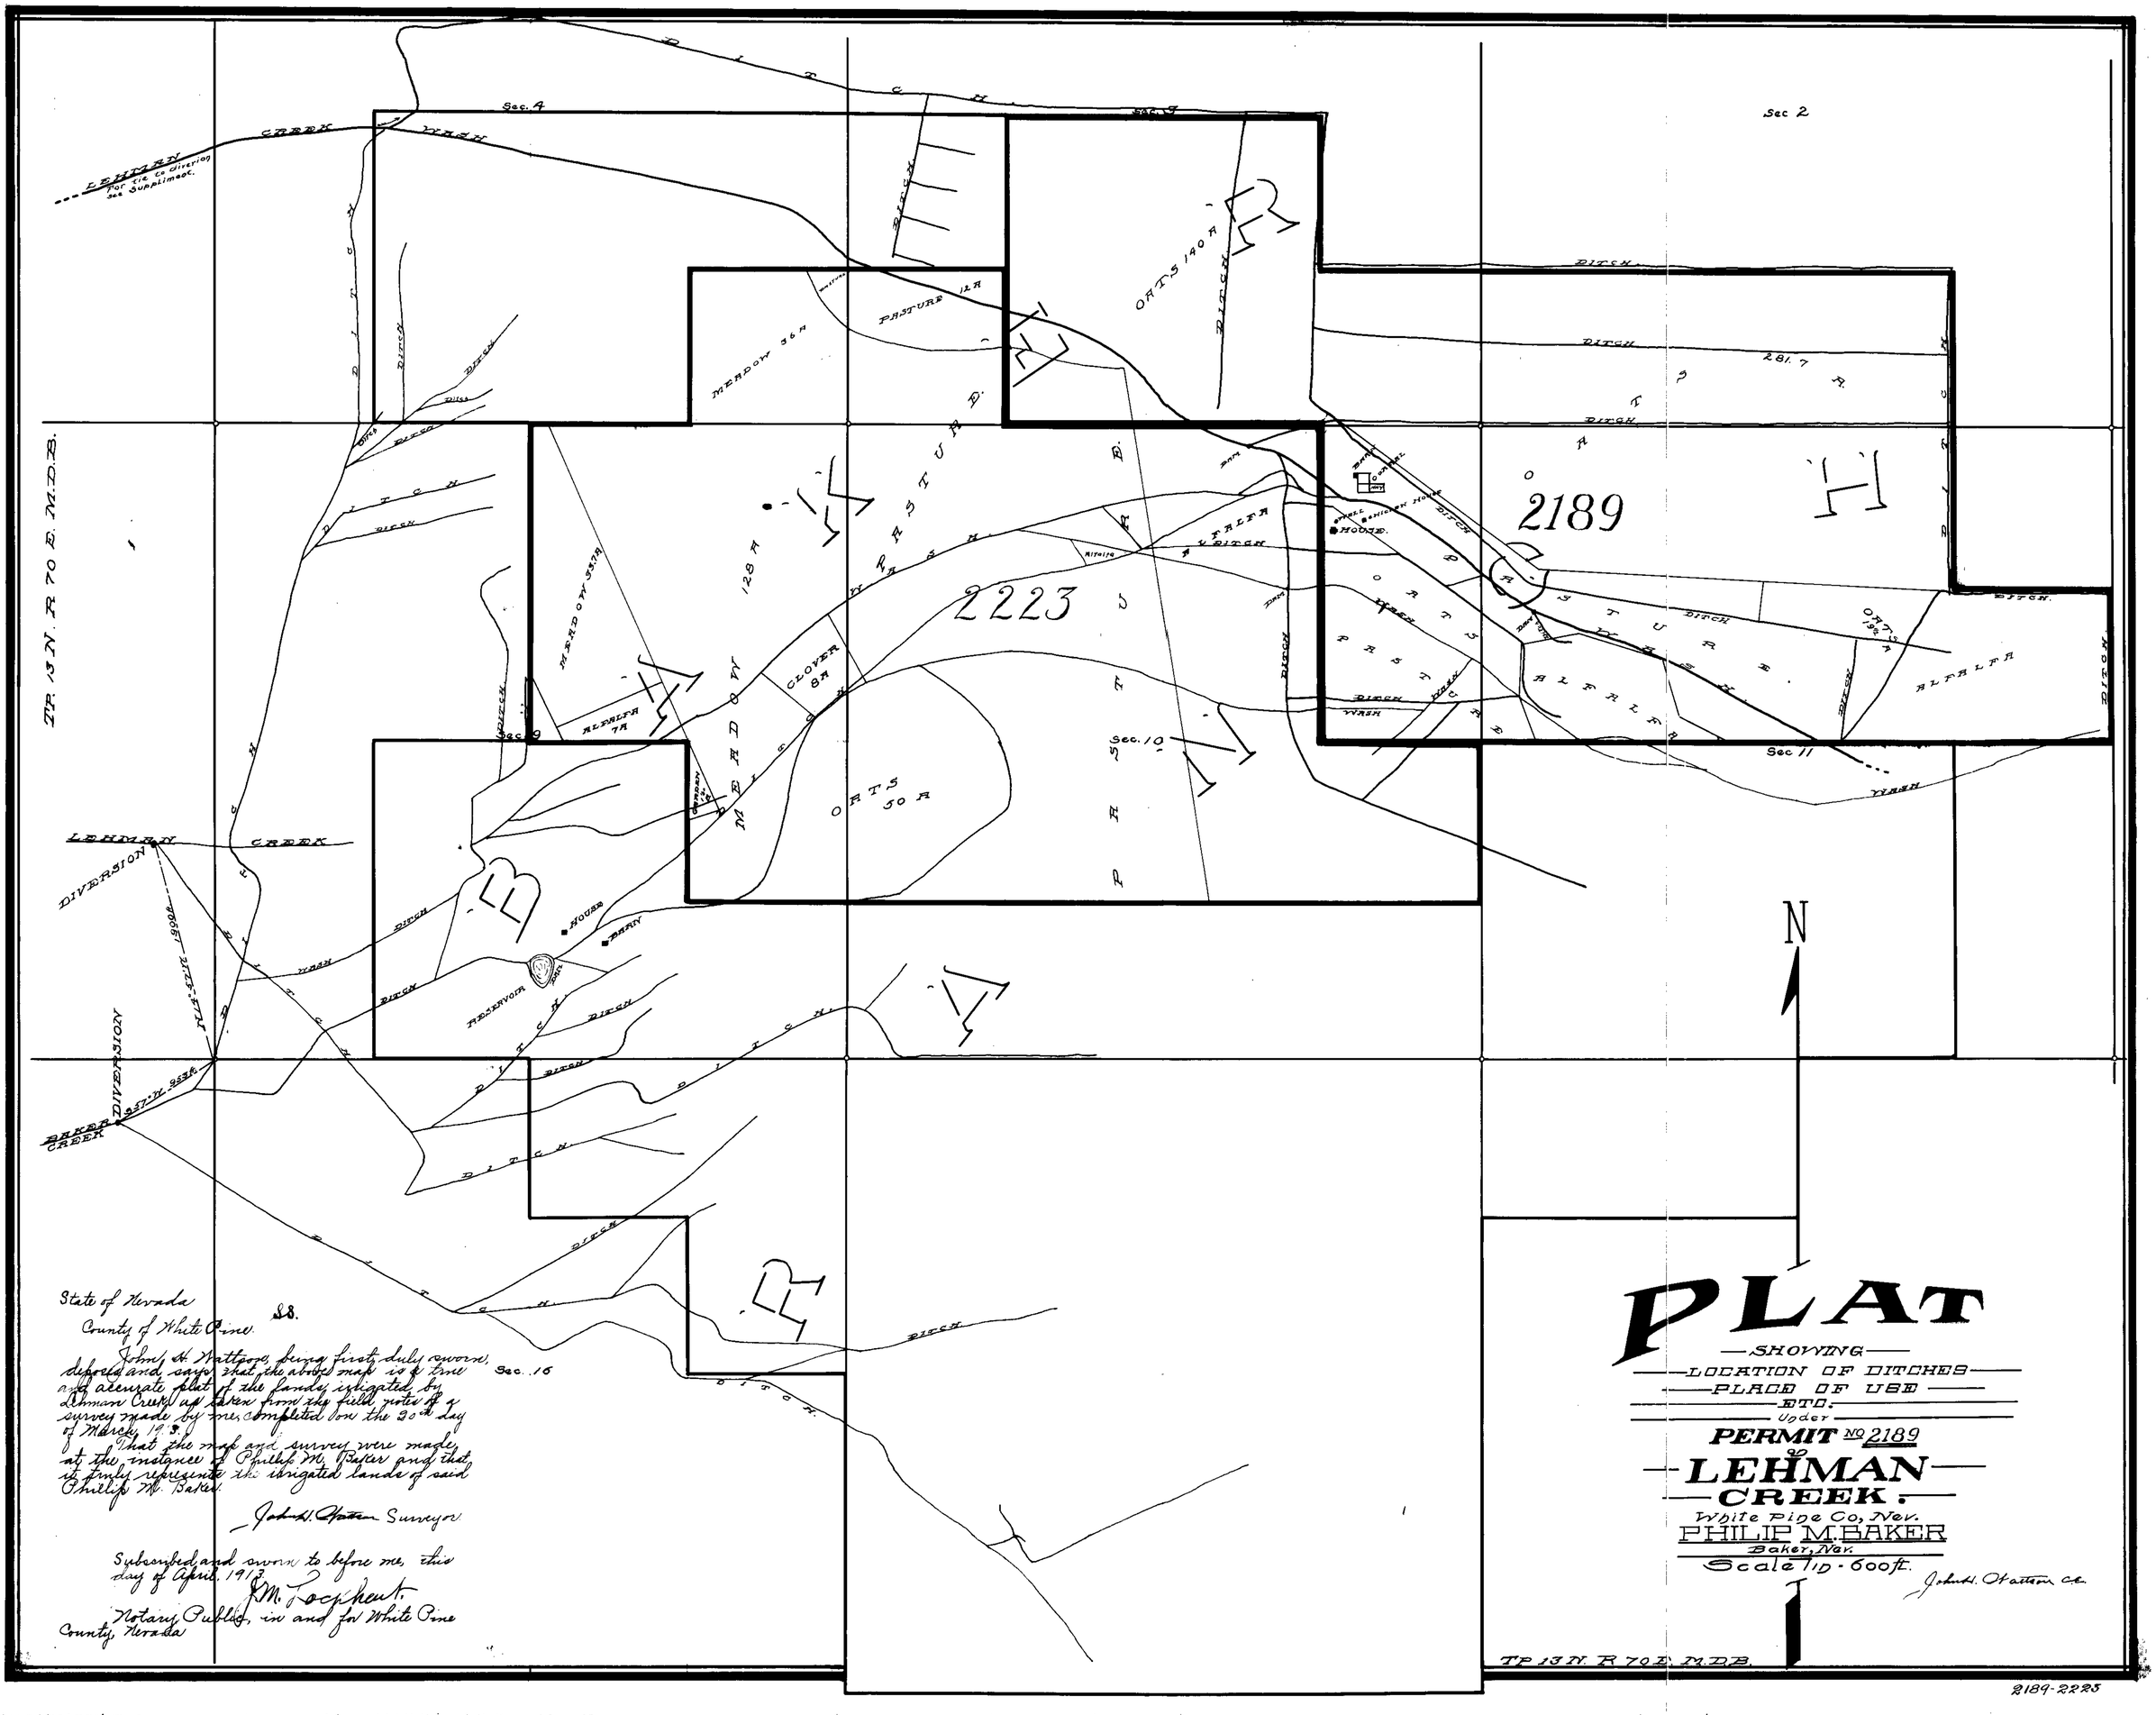


State of Nevada
County of White Pine } SS.

John H. Hattoon, being first duly sworn, deposes and says that the above map is a true and accurate plat of the lands irrigated by Lehman Creek as taken from the field notes of a survey made by me, completed on the 30th day of March, 1913.

That the map and survey were made at the instance of Philip M. Baker and that it truly represents the irrigated lands of said Philip M. Baker.

John H. Hattoon Surveyor

Subscribed and sworn to before me, this day of April, 1913

J. M. Lockhart
Notary Public, in and for White Pine County, Nevada

2189-2223




State of Nevada,
County of White Pine

John H. Wattson, being first duly sworn, deposes and says that the above map is a true and accurate plat showing the point of diversion of Lehman Creek under water application No. 2189, as taken from the field notes of a survey made by me, completed on March 20th 1913.

That the map and survey were made at the instance of Philip M. Baker, owner of said water, and that it truly shows said point of diversion.

John H. Wattson C.E.

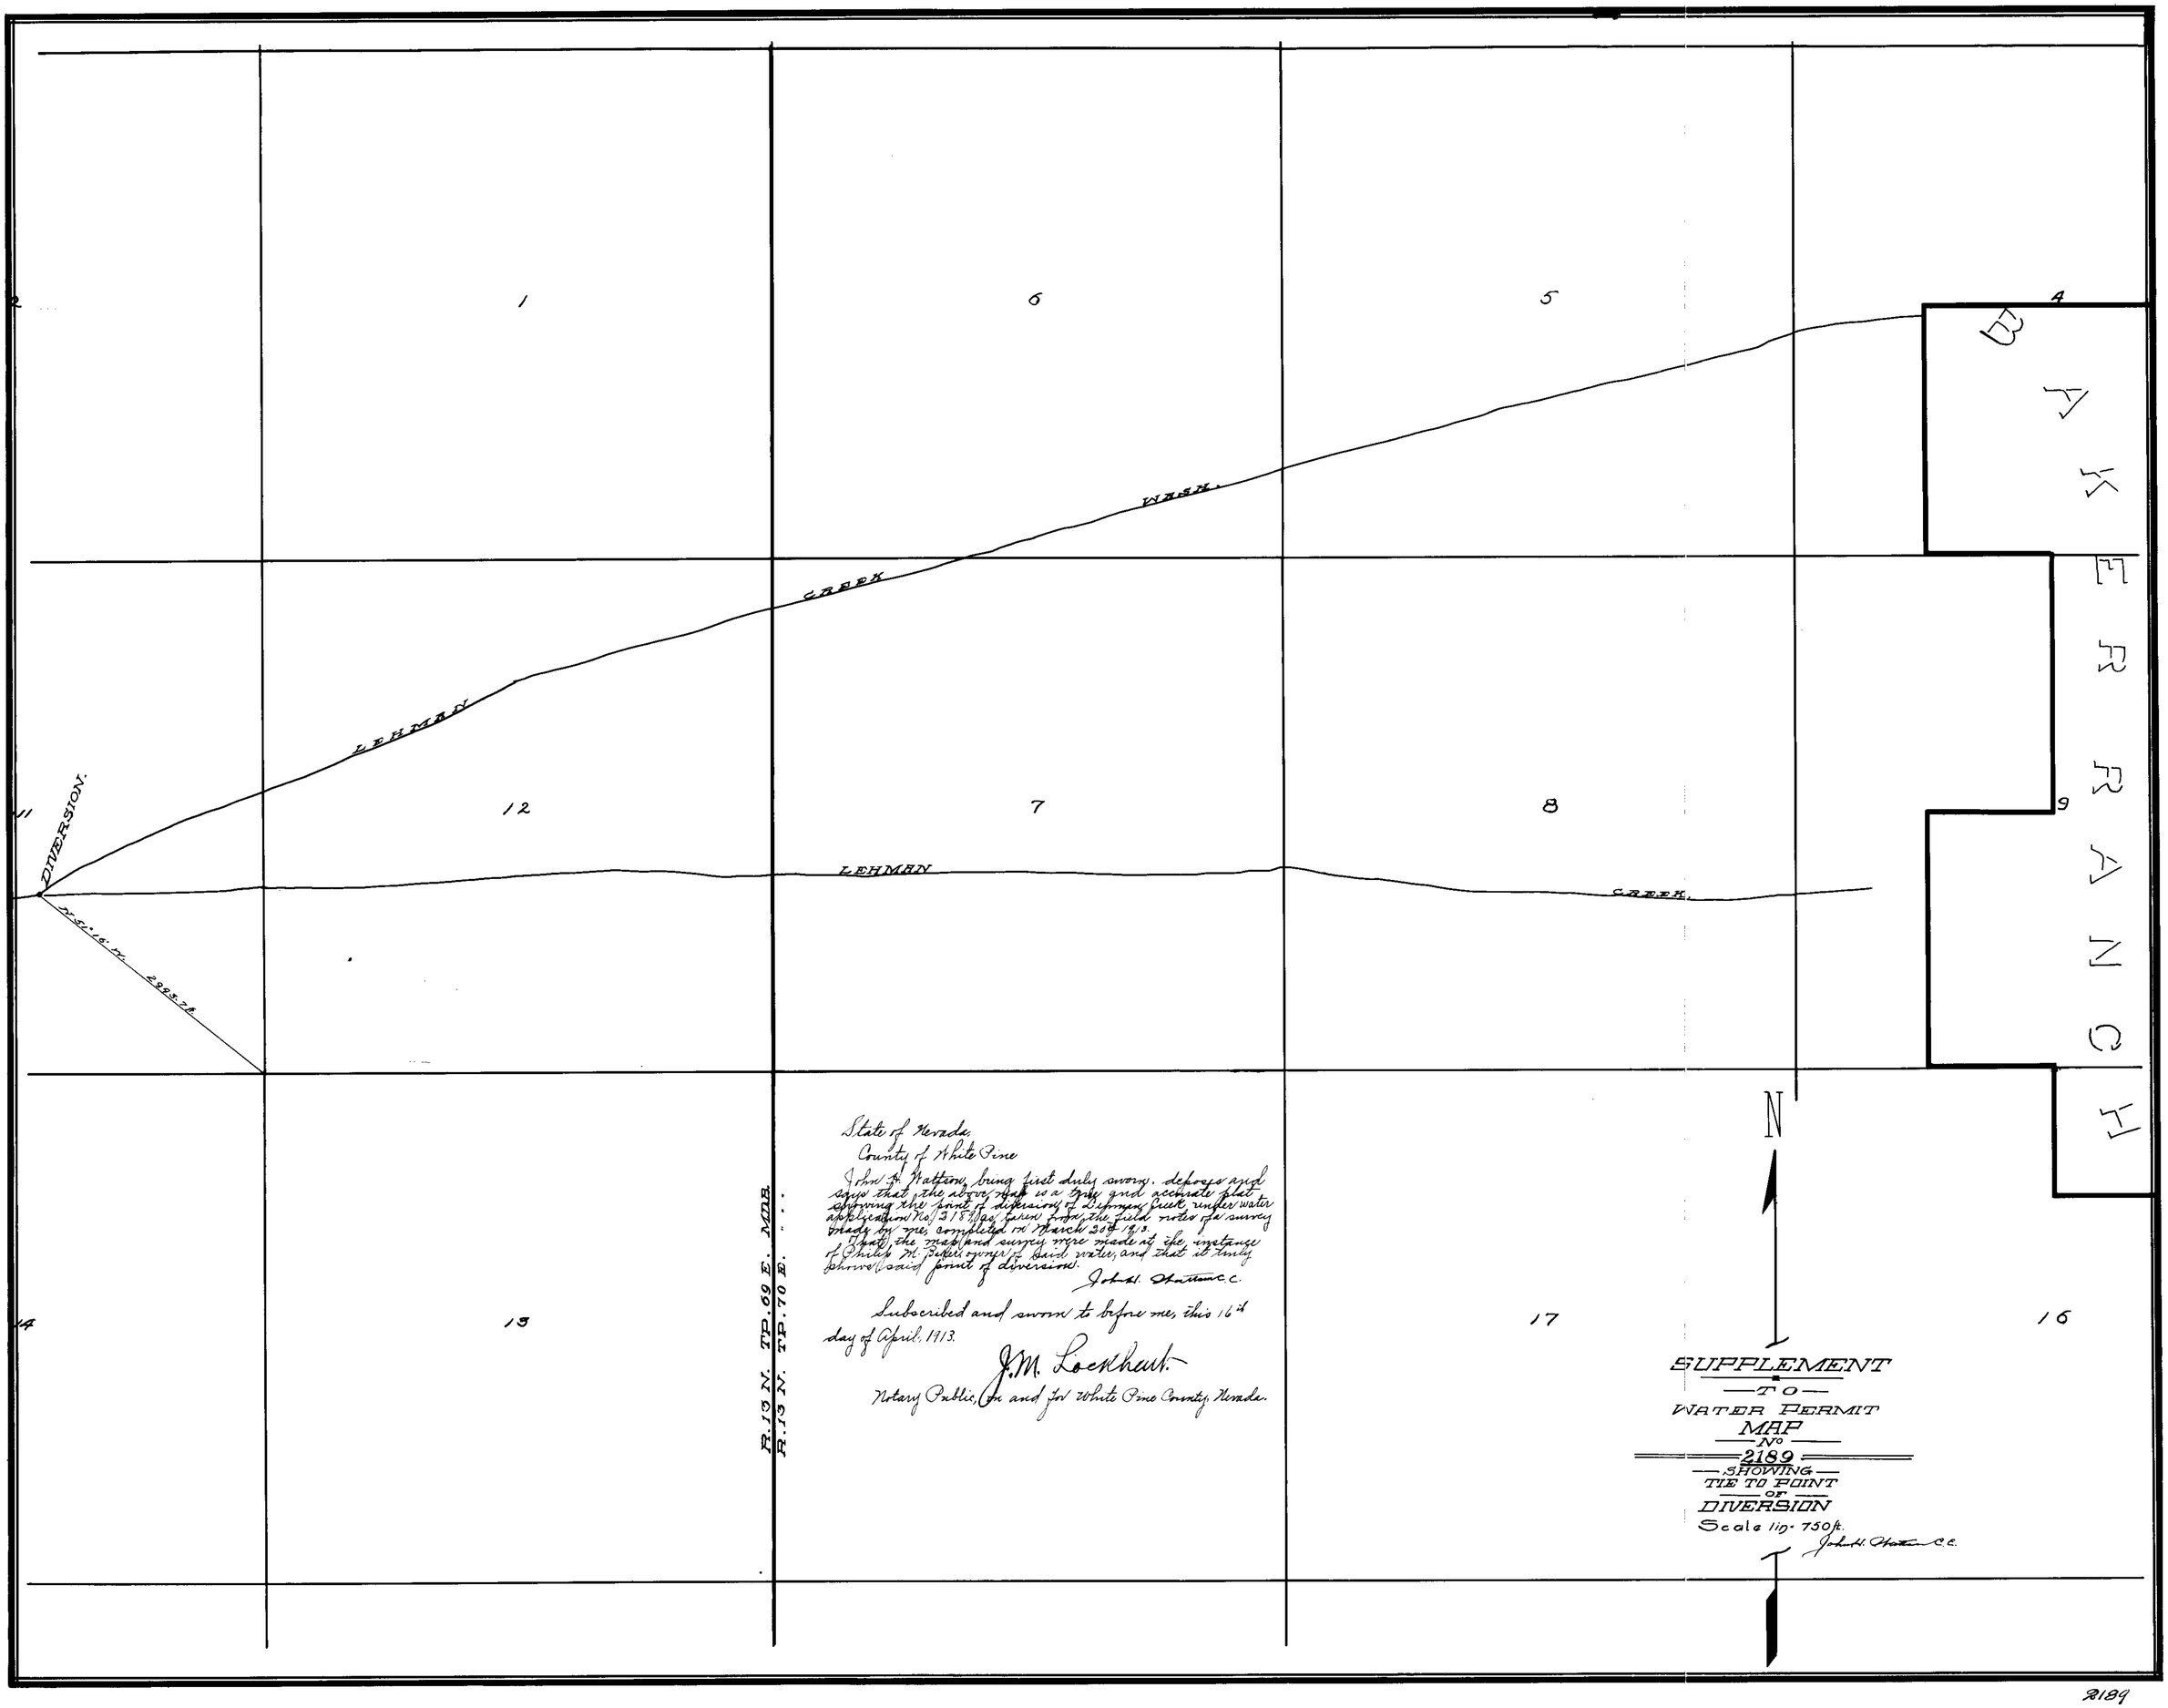Subscribed and sworn to before me, this 16th day of April, 1913.

J. M. Lockhart.

Notary Public, in and for White Pine County, Nevada.

SUPPLEMENT
TO
WATER PERMIT
MAP
No
2189
SHOWING
TIE TO POINT
OF
DIVERSION
Scale 1 in. = 750 ft.

John H. Wattson C.E.

2189