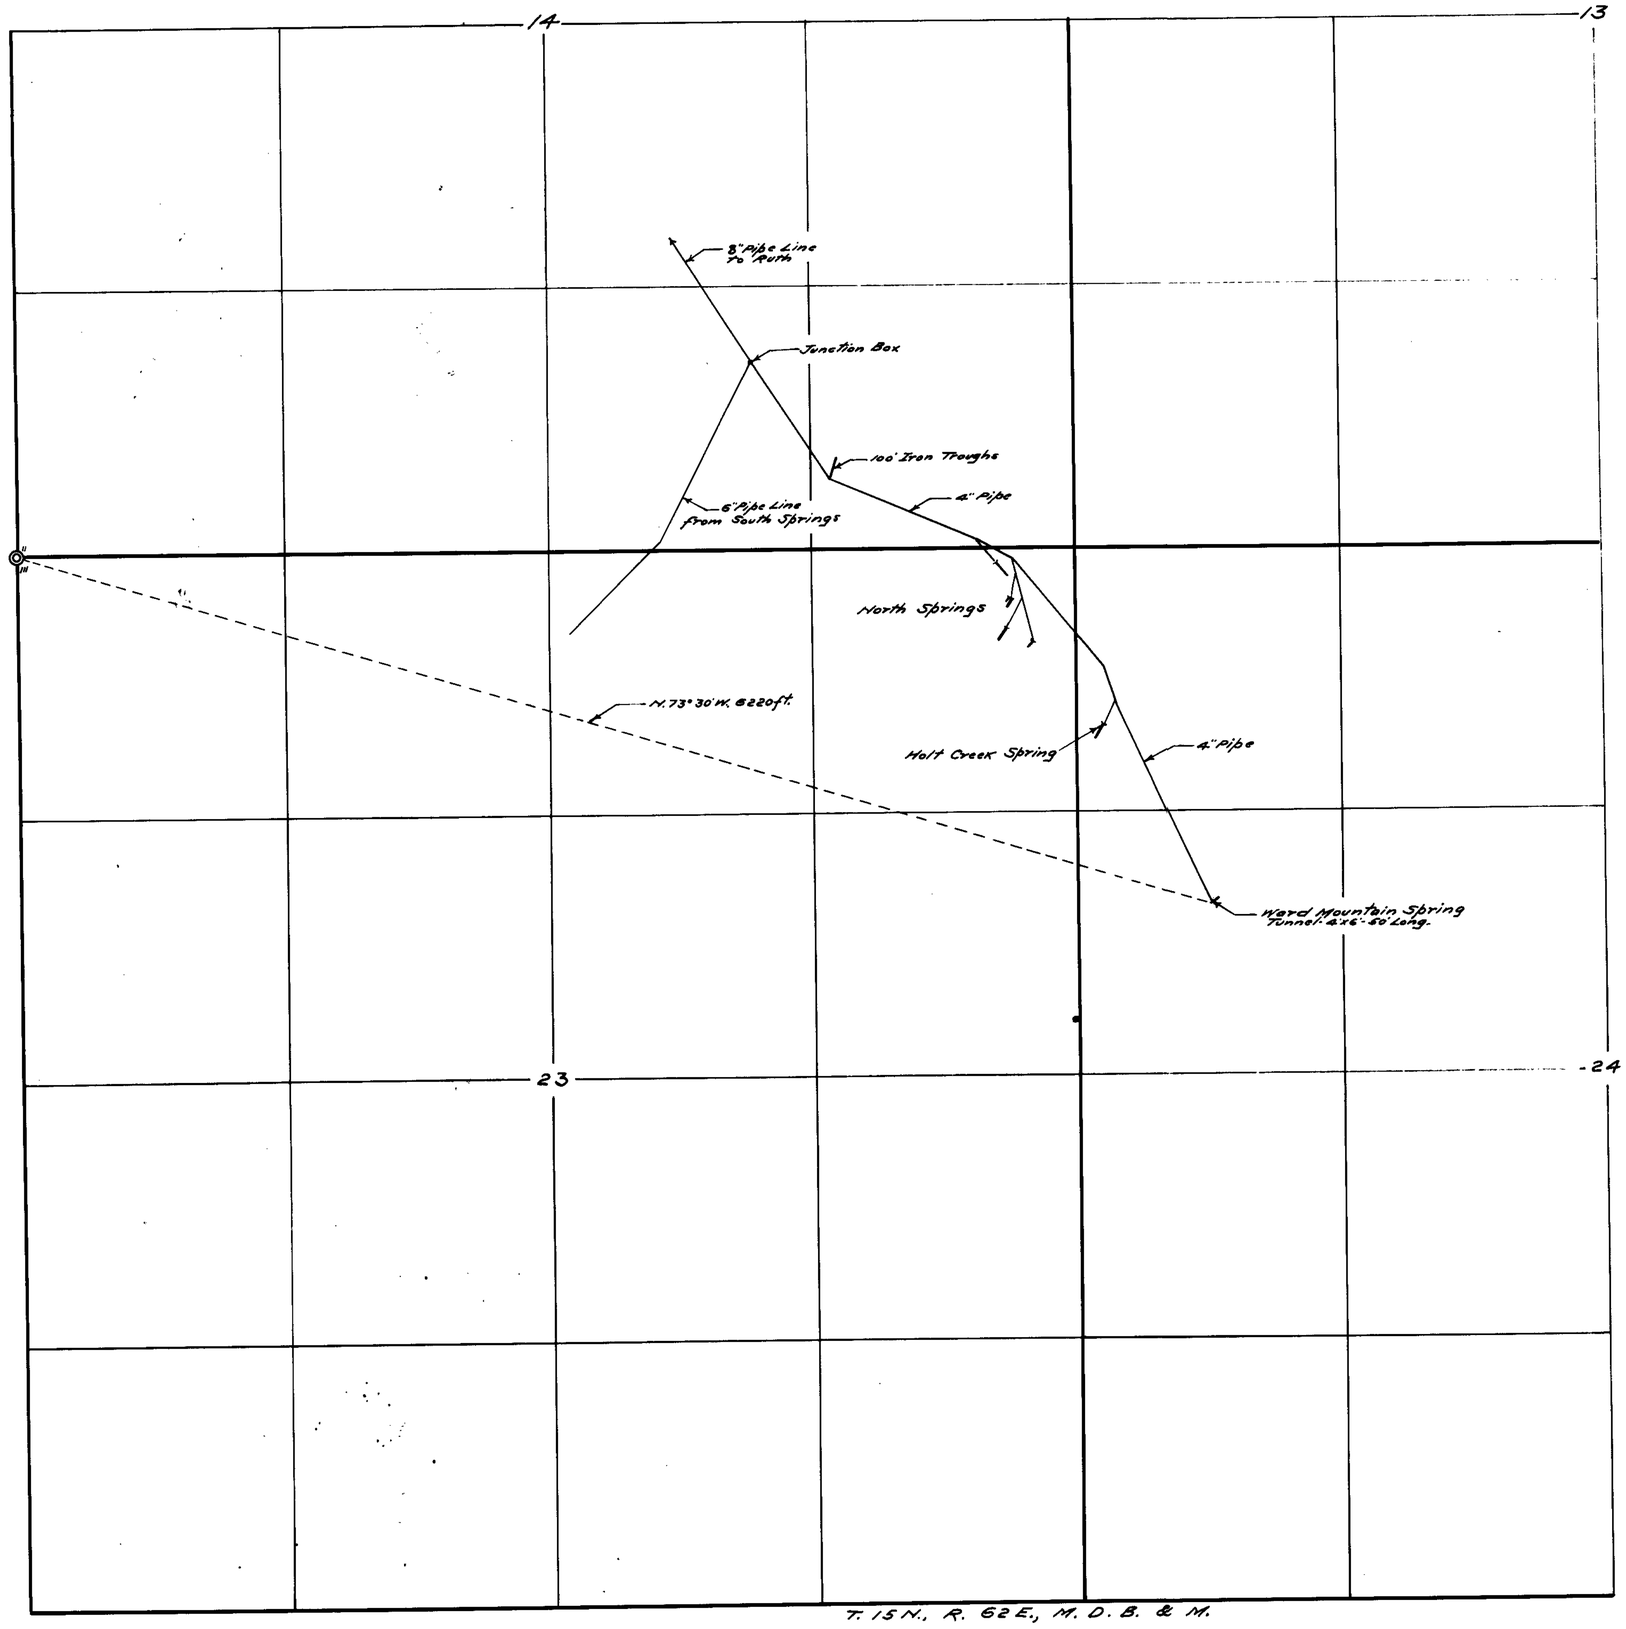

STATE OF NEVADA. }
County of White Pine } SS.

F. W. Millard, being first duly sworn, deposes and says that the above map is a true and accurate plat of the NEVADA CONSOLIDATED COPPER COMPANY'S Ward Mountain Spring as taken from the field notes of a survey made by me, completed on the 3rd day of May, 1926; that such survey was made at the instance of the NEVADA CONSOLIDATED COPPER COMPANY; that the map represents the works described in PERMIT No. 2193, together with the location of streams and ditches in the immediate vicinity.

F. W. Millard
Surveyor.

Subscribed and sworn to before me, this 22nd day of May, 1926.
Gladys McKeenan
Notary Public in and for White Pine County, Nevada.

FILED
May 28, 1926

1203, Bk. 5 Sept. 10, 1926 for 0.1 c.f.s.

MAP SHOWING
WARD MOUNTAIN SPRING
PERMIT NO. 2193.
OF THE
NEVADA CONSOLIDATED
COPPER CO.
AS USED FOR MINING, DOMESTIC AND INDUSTRIAL PURPOSES.
SCALE 1-IN. = 400 FT.
Surveyed May - 1926.
By - Ed. Millard & Son -
Ely, Nevada -

2193