Sec.	Sub-Div.	Twp.	Range	Cult. Acreage	Desc. Cultiv.	Date. Etc.
19	Lots 3-4	45N	21	None		
30	Lot 1 NE¼NW	"	"	"	Partly Cleared	

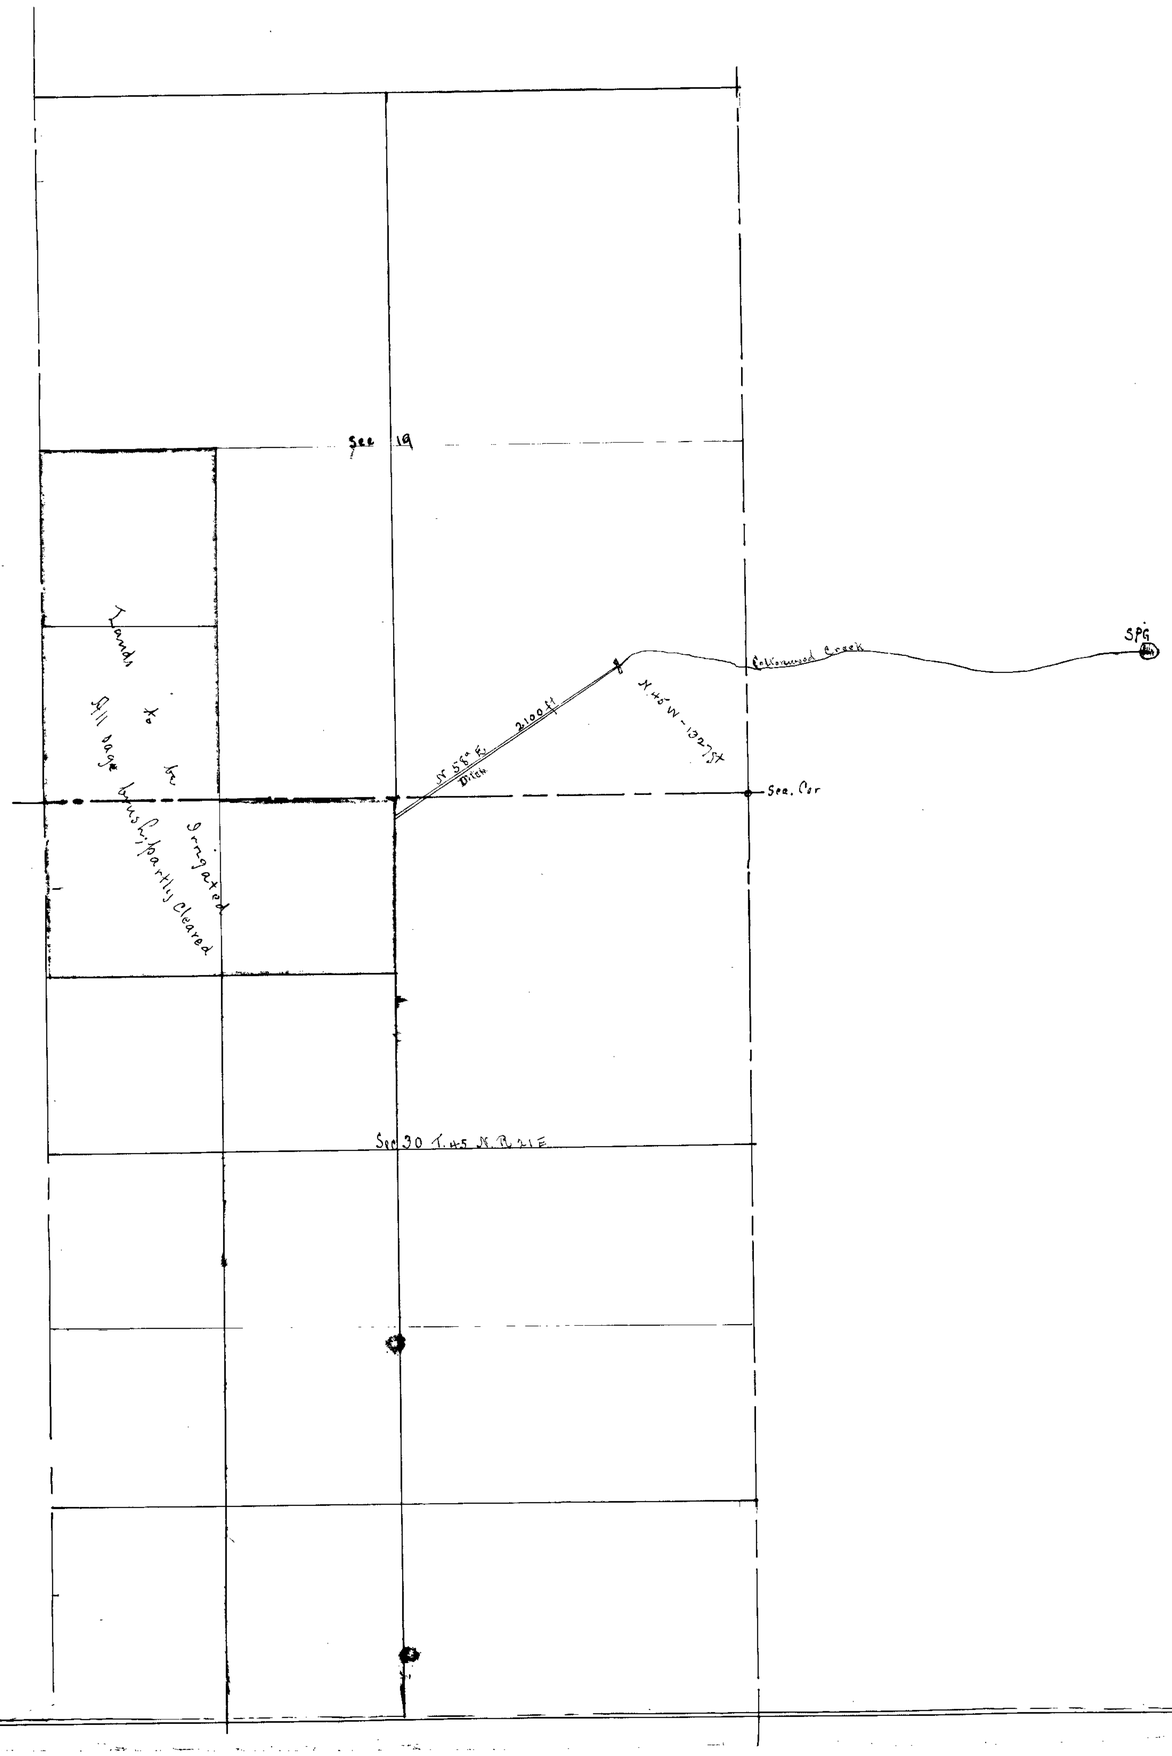

State of Nevada }
County of Washoe. } ss

Layton A. Mariette being first duly sworn deposes and says that the above map is a true and accurate plat of the lands irrigated by myself, as taken from the field notes of a Survey made by me. completed on the 20th day of April 1912

That the Map and Survey were made at the instance of Myself, owner of said lands, and that it truly represents the Irrigated Lands of said applicant. Layton A Mariette

Subscribed & Sworn to before me this 20th Nov. 1912.
John J. Satory Justice of the Peace

2197

- Map -

Showing proposed Irrigation Wks.
L. A. Mariette Vya Nev.

2197