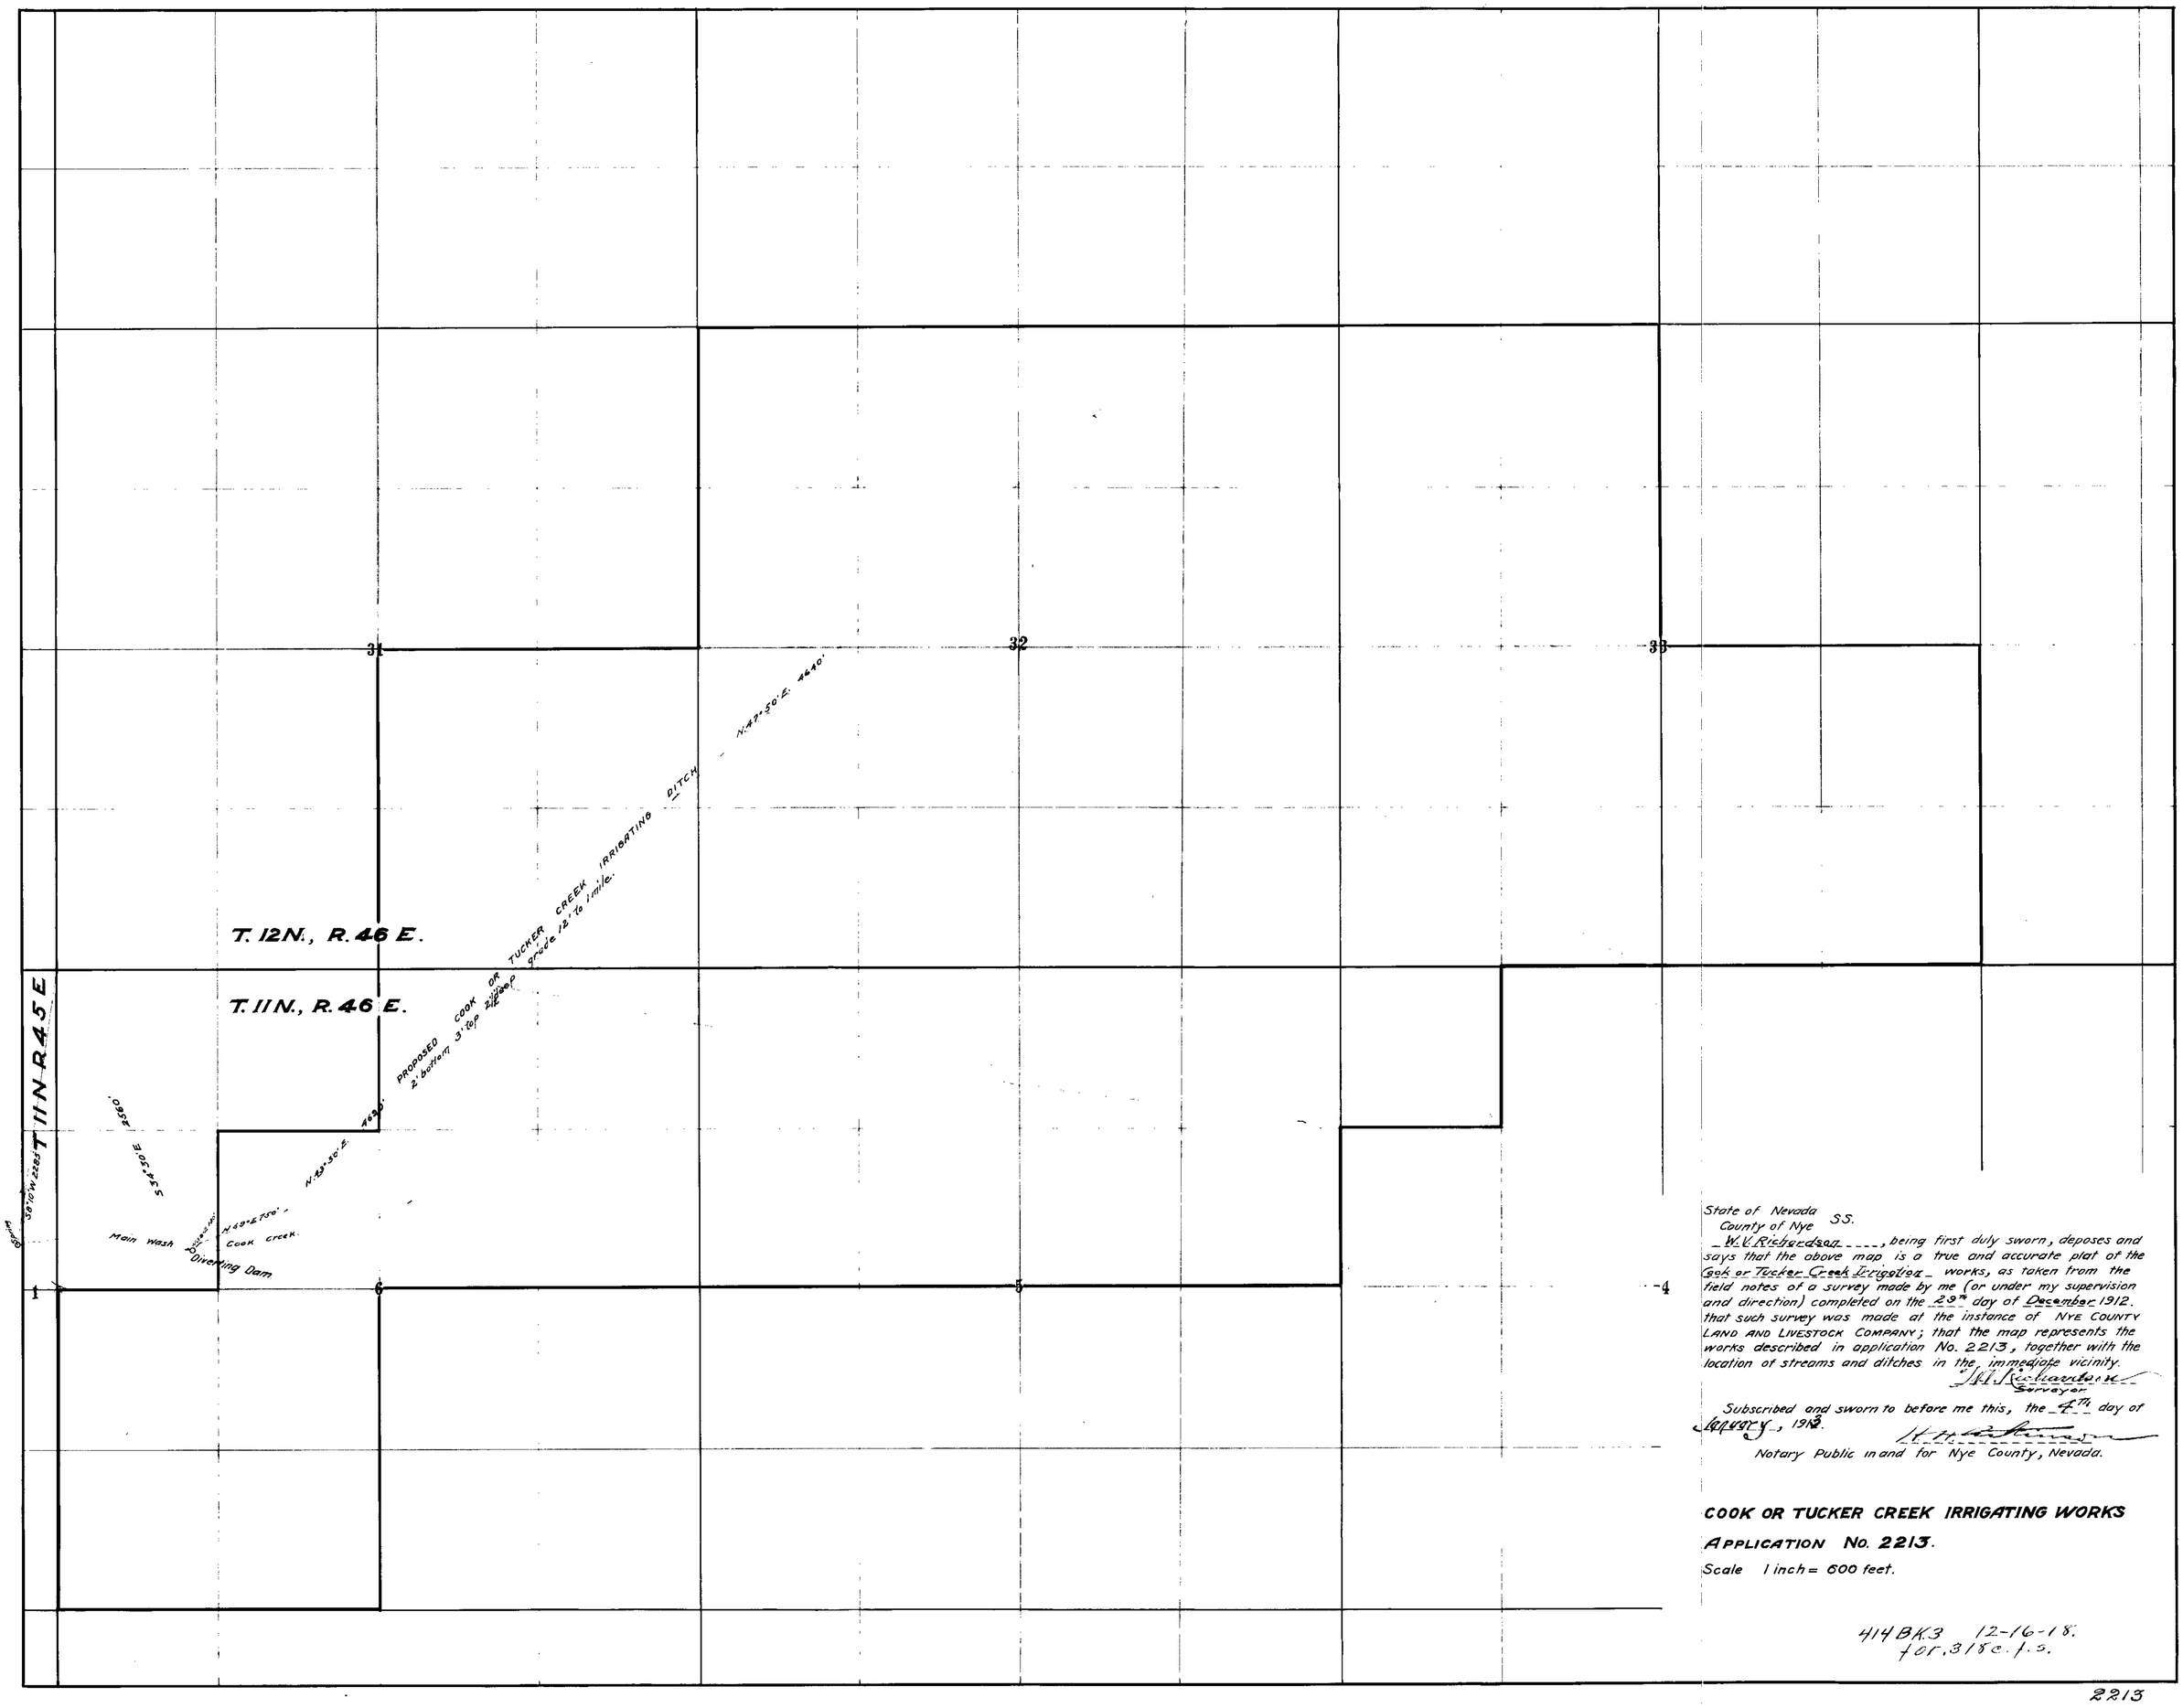

State of Nevada
County of Nye SS.

W. V. Richardson, being first duly sworn, deposes and says that the above map is a true and accurate plat of the Cook or Tucker Creek Irrigation works, as taken from the field notes of a survey made by me (or under my supervision and direction) completed on the 23rd day of December 1912. that such survey was made at the instance of NYE COUNTY LAND AND LIVESTOCK COMPANY; that the map represents the works described in application No. 2213, together with the location of streams and ditches in the immediate vicinity.

W. V. Richardson
Surveyor

Subscribed and sworn to before me this, the 4th day of January, 1913.

H. H. Johnson
Notary Public in and for Nye County, Nevada.

COOK OR TUCKER CREEK IRRIGATING WORKS

APPLICATION No. 2213.

Scale 1 inch = 600 feet.

414 BK3 12-16-18.
for 318 c.f.s.

2213