2229

LOCATION MAP

OF

ELECTRIC POWER CANAL No. 1

OF THE

NEVADA VALLEYS POWER COMPANY

IN THE COUNTY OF STOREY. STATE OF NEVADA

SCALE 1000 FEET TO 1 INCH. SURVEYED JUNE 20 - AUGUST 15, 1911

W. H. LEFFINGWELL, CHIEF ENGINEER

STATE OF CALIFORNIA }
COUNTY OF INYO } ss

I, W. H. Leffingwell, of Bishop, County of Inyo State of California, hereby certify that this map is a true and accurate plat of the Nevada Valleys Power Co.'s Electric Power Canal No. 1, as taken from the field notes of a survey made by me, commenced June 20, 1911, and completed August 15, 1911, at the instance of the predecessor in interest of said Company and such action has been ratified and confirmed by said Company; that it represents the works described in Application No. 2229, together with the location of streams and ditches in the immediate vicinity.

W. H. Leffingwell
Chief Engineer, Nevada Valleys Power Co.

Sworn and subscribed to before me this fifth day of August, 1912.

A. L. Scriveley
a Notary Public in and for Inyo County, California

My commission expires Oct. 31st 1915.

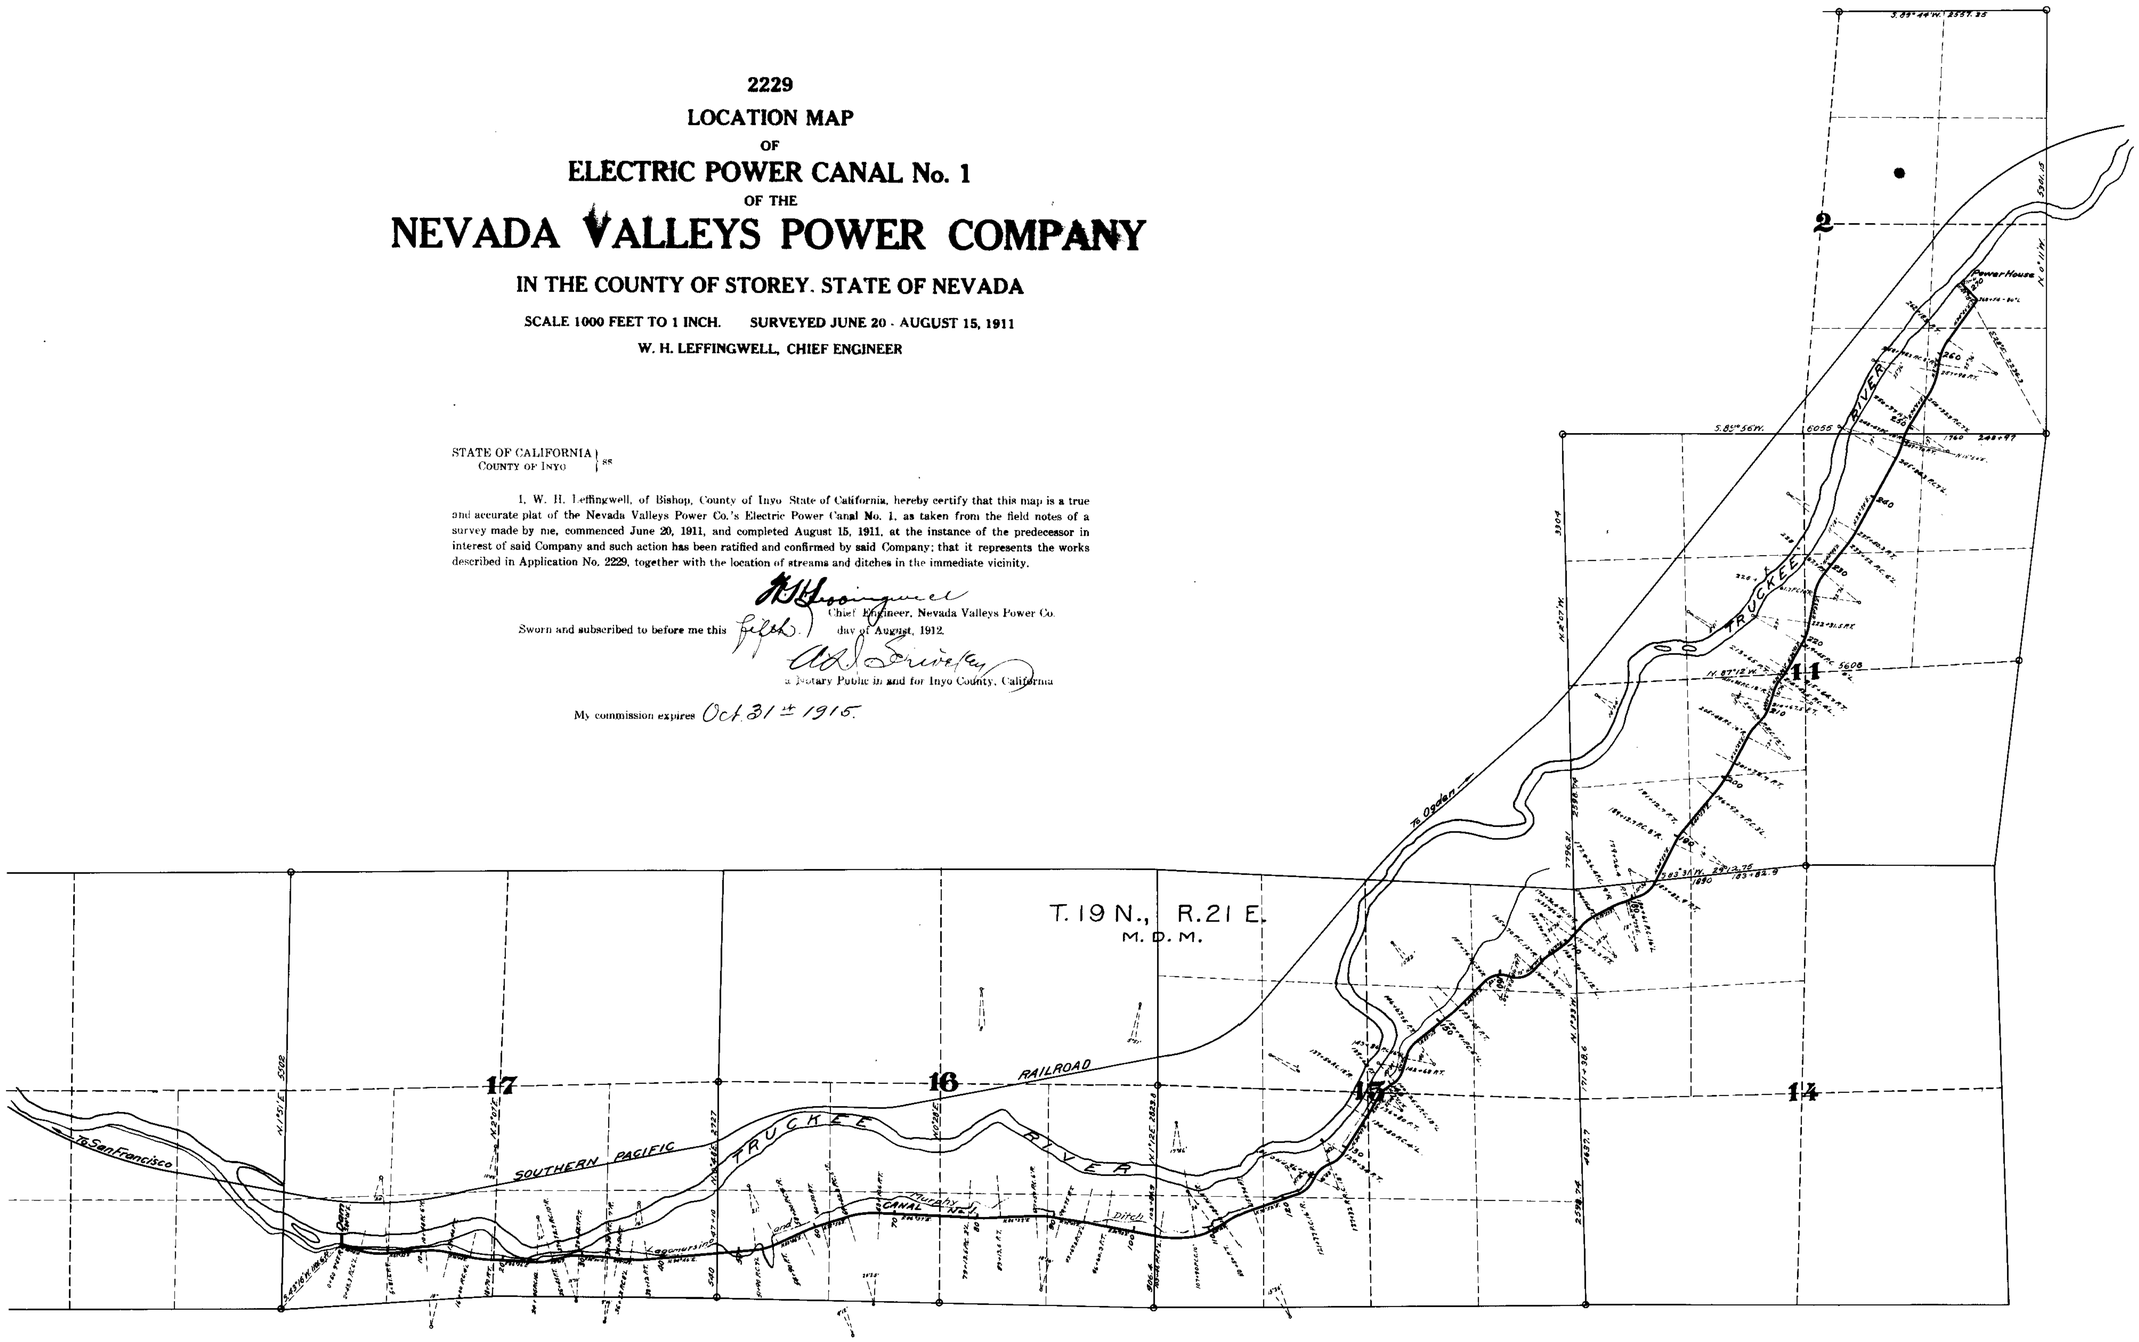

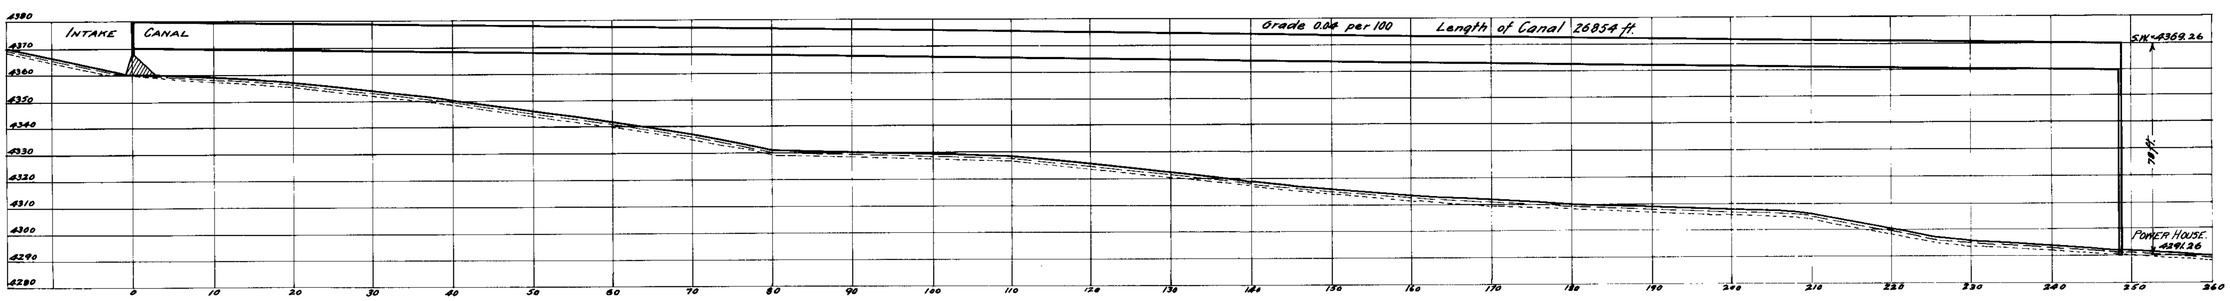

PROFILE OF TRUCKEE RIVER.

2229