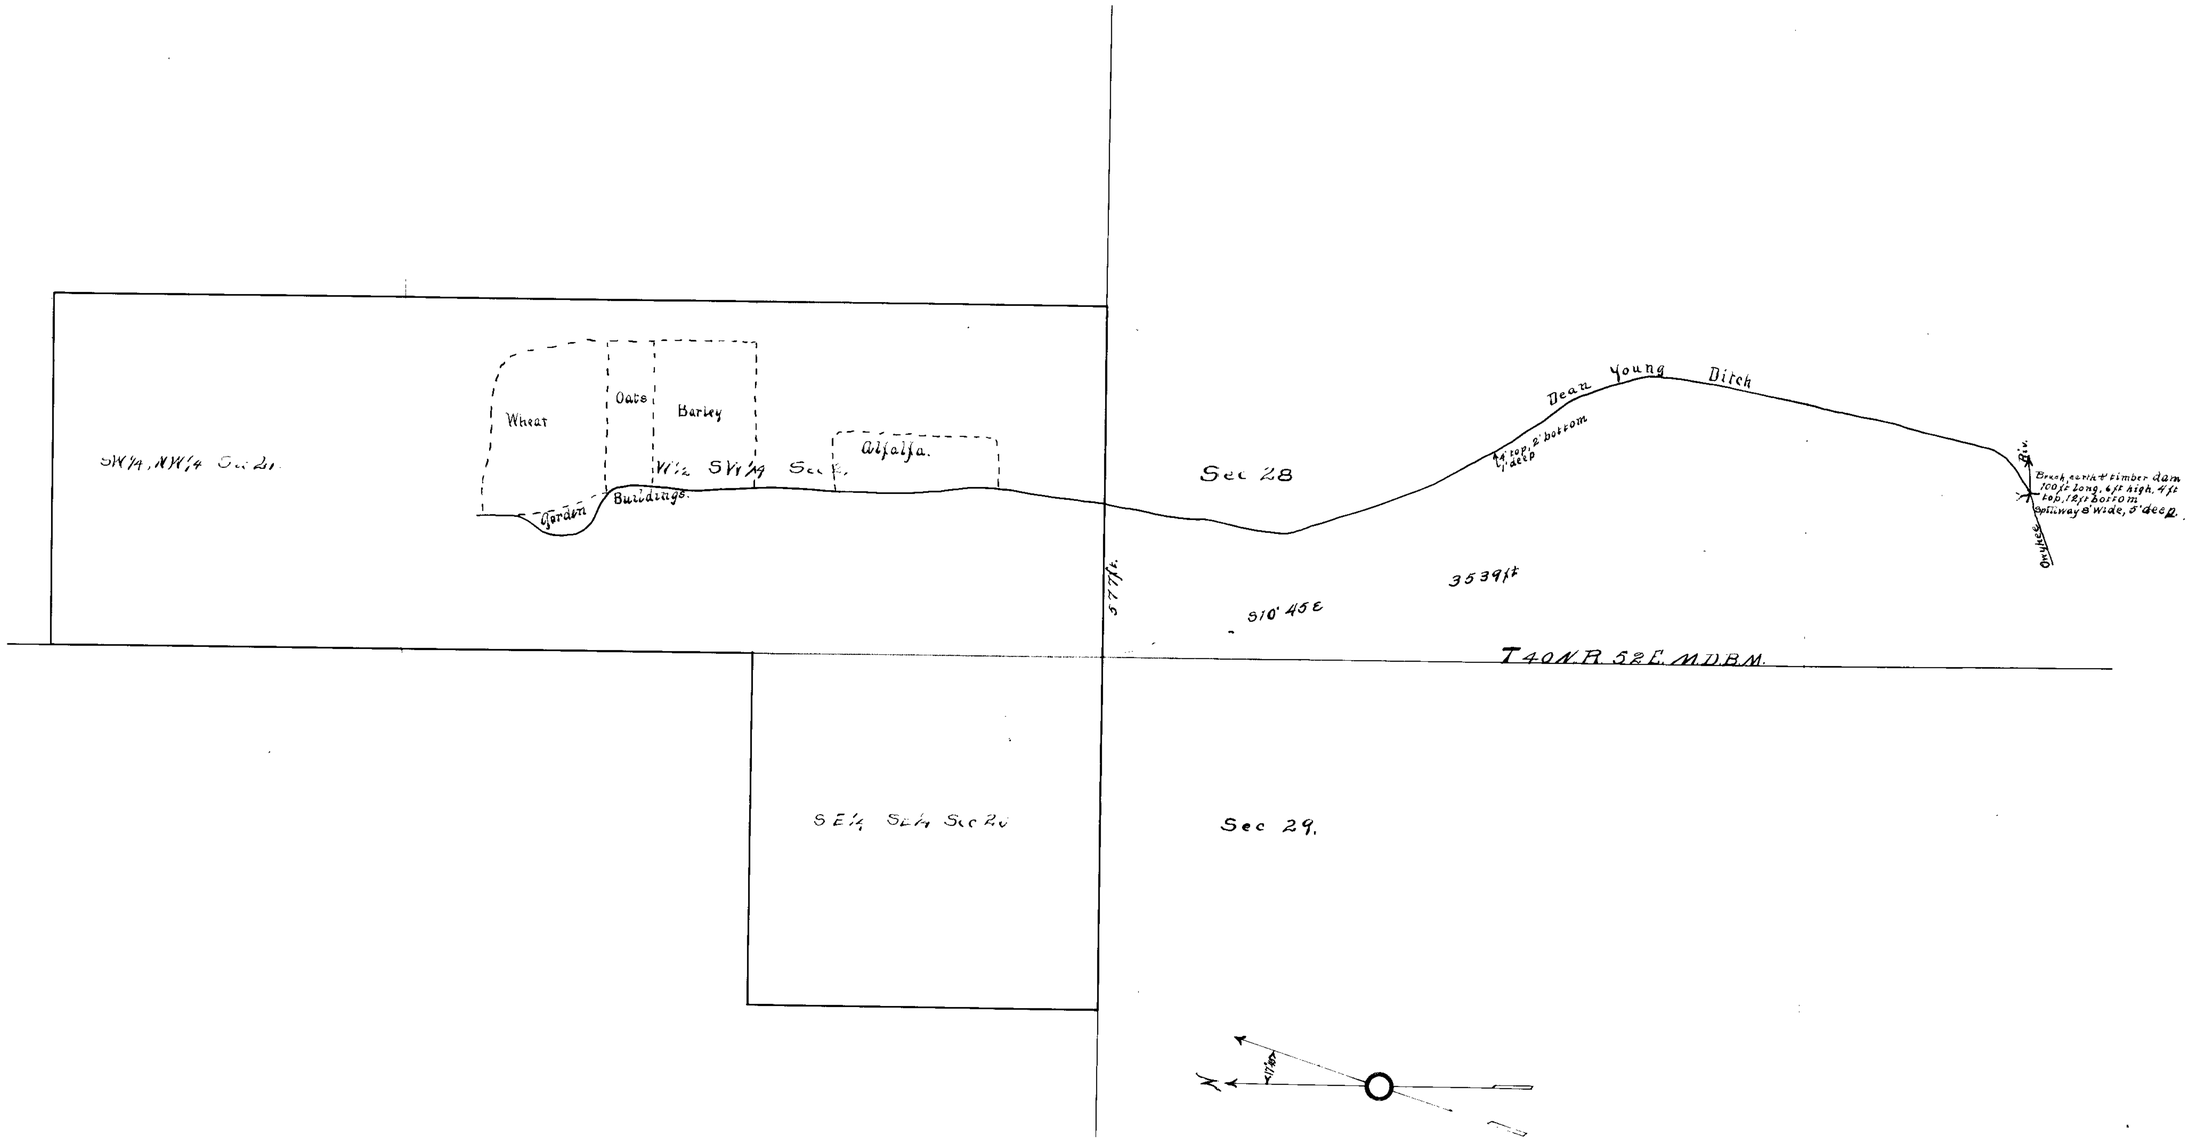

Scale 1 inch = 300 feet.

135 BK. 3 5-6-19
for 76 8 c.f.s.

State of Nevada }
County of Elko } ss

I, Philo S White, of Tuscarora, County of Elko, State of Nevada, hereby certify that the above map is a true and accurate plat of the Dean Young irrigation works, as taken from the field notes of a survey made by me on July 27 1912, and at the instance of Dean Young; that it represents the works described in Application No. 2248, together with the location of streams and ditches in the immediate vicinity.

Philo S. White Surveyor.

W. S. Hillman Notary Public

2248

Section	Sub-division	Township	Range	Cultivated Acreage	Description of Culture	Date of first Culture

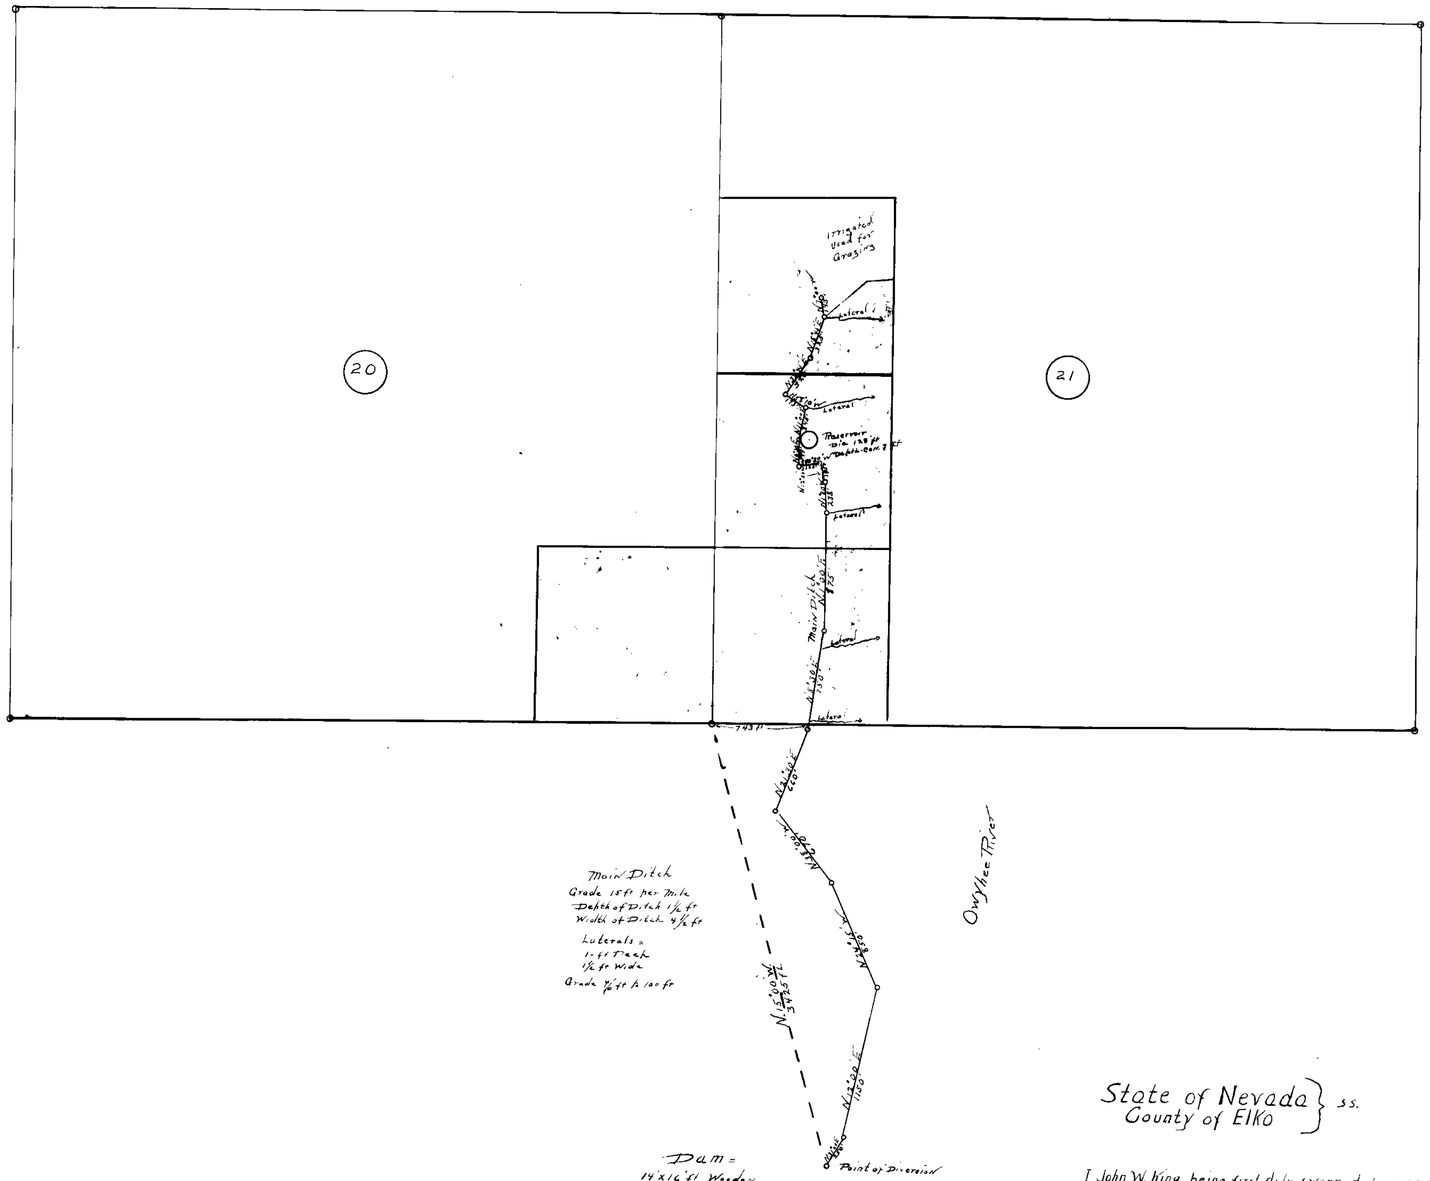

State of Nevada } ss.
County of Elko

I John W. King, being first duly sworn, depose and say that the above map is a true and accurate plat of the lands irrigated by Dean Young, as taken from the field notes of a survey made by me, Completed on the 14th day of September, 1917

That the map and survey were made at the instance of Dean Young, owner of said lands, and that it truly represents the irrigated lands of said Dean Young

John W. King
Surveyor

Subscribed and sworn to before me,
this 17 day of Sept 1917

[signature]
Notary Public, in and for Elko County
Nevada.

Dean Young

Owyhee River

Serial No. 2248

T. 40 N. Range 52 E. M.D.M.

Scale = 600 ft. to 1 inch

Tuscarora Nevada.

135 BK. 3 5-6-19.
for .768 c.f.s.

2248