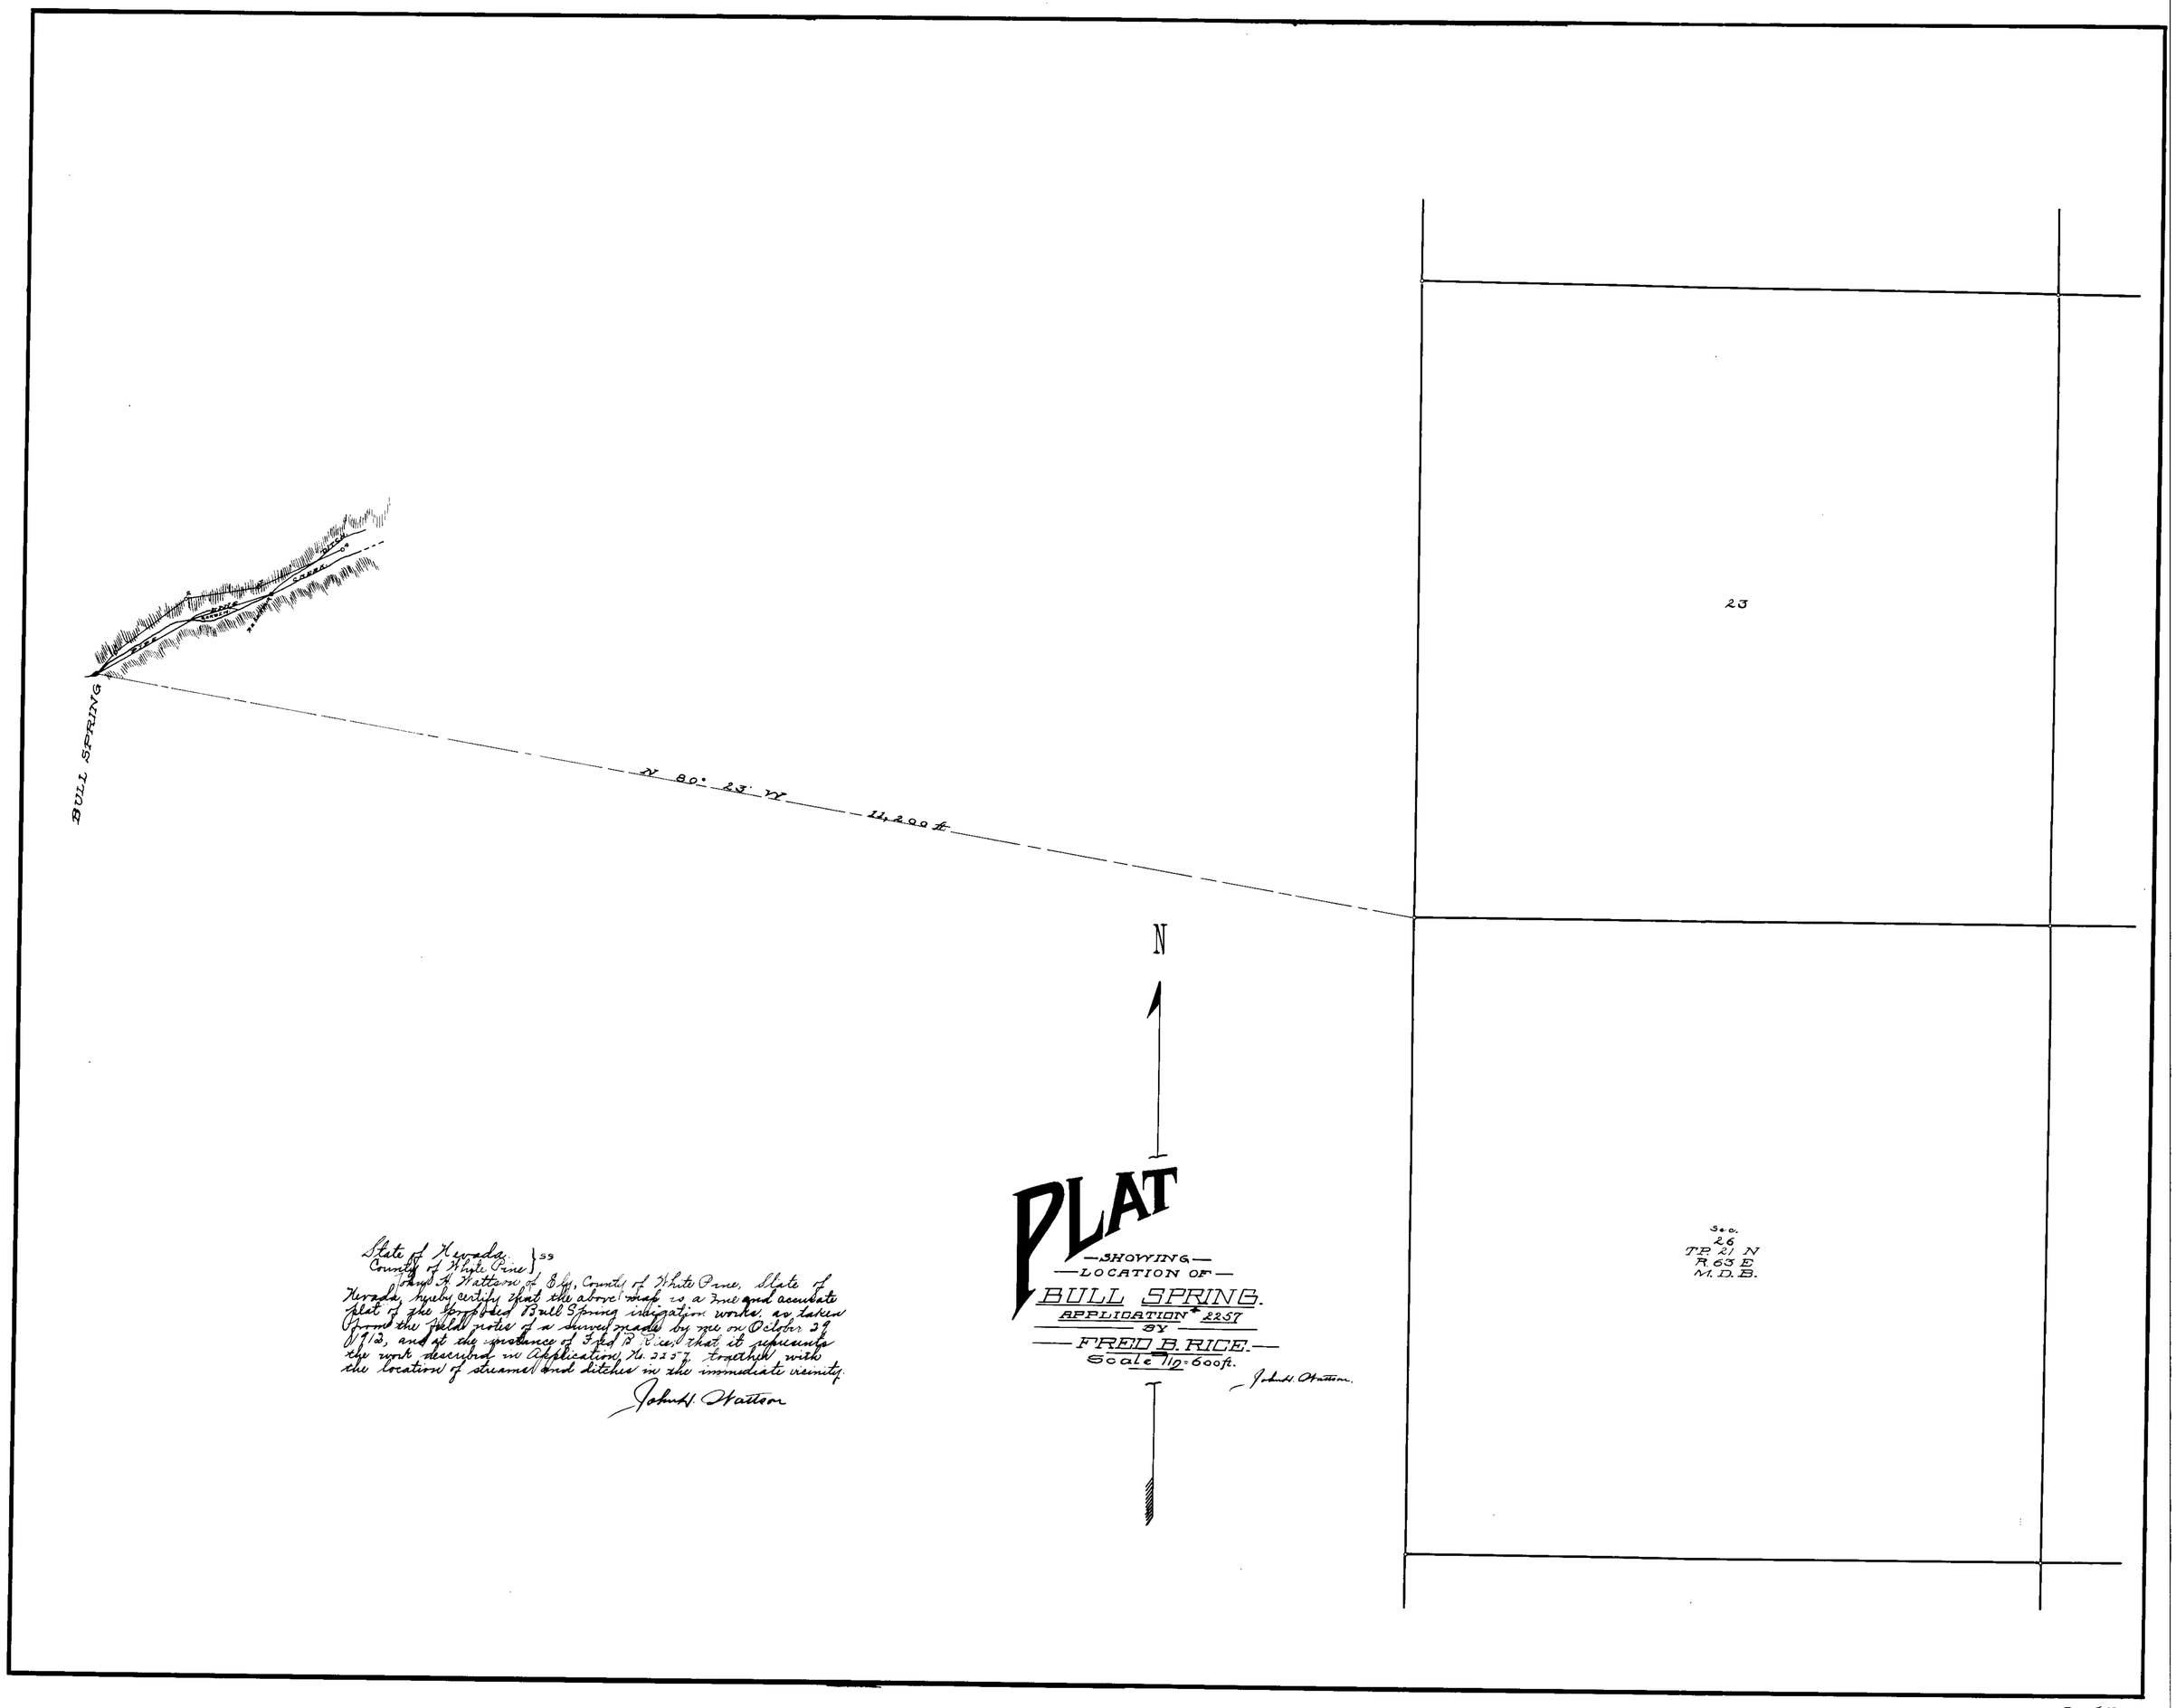
BULL SPRING
N 80° 23' W 11,200 ft
23
N
PLAT
—SHOWING—
—LOCATION OF—
BULL SPRING.
APPLICATION # 2257
BY
FRED B. RICE.
Scale 1/2 = 600 ft.
John H. Wattson.
Sec. 26
T.P. 21 N
R. 63 E
M.D.B.
State of Nevada
County of White Pine } ss
John H. Wattson of Ely, County of White Pine, State of Nevada, hereby certify that the above map is a true and accurate plat of the proposed Bull Spring irrigation works, as taken from the field notes of a survey made by me on October 29 1913, and at the instance of Fred B. Rice, that it represents the work described in Application No. 2257, together with the location of streams and ditches in the immediate vicinity.
John H. Wattson

2257