| Section | Subdivision | Township | Range | Cultivated acreage | Description of culture | Date of first culture |
|---|---|---|---|---|---|---|
| | | | | | | |
| | | | | | | |

CERTIFICATE

STATE OF NEVADA, )
County of White Pine. ) SS.

I, W. J. STEWART, of the City of Ely, County of White Pine, State of Nevada, hereby certify that the above map is a true and accurate plat of the irrigation works, as taken from the field notes of a survey made by me on the TWENTY-EIGHTH day of MAY, A. D., 1914, and at the instance of Alex Kolchek; that it represents the works described in application No. 2261, together with the location of streams and ditches in the immediate vicinity.

W. J. STEWART, Surveyor.

Subscribed and sworn to before me this Eight day of June, A. D. 1914.

William E. Billings
Notary Public in and for
White Pine County, Nevada.

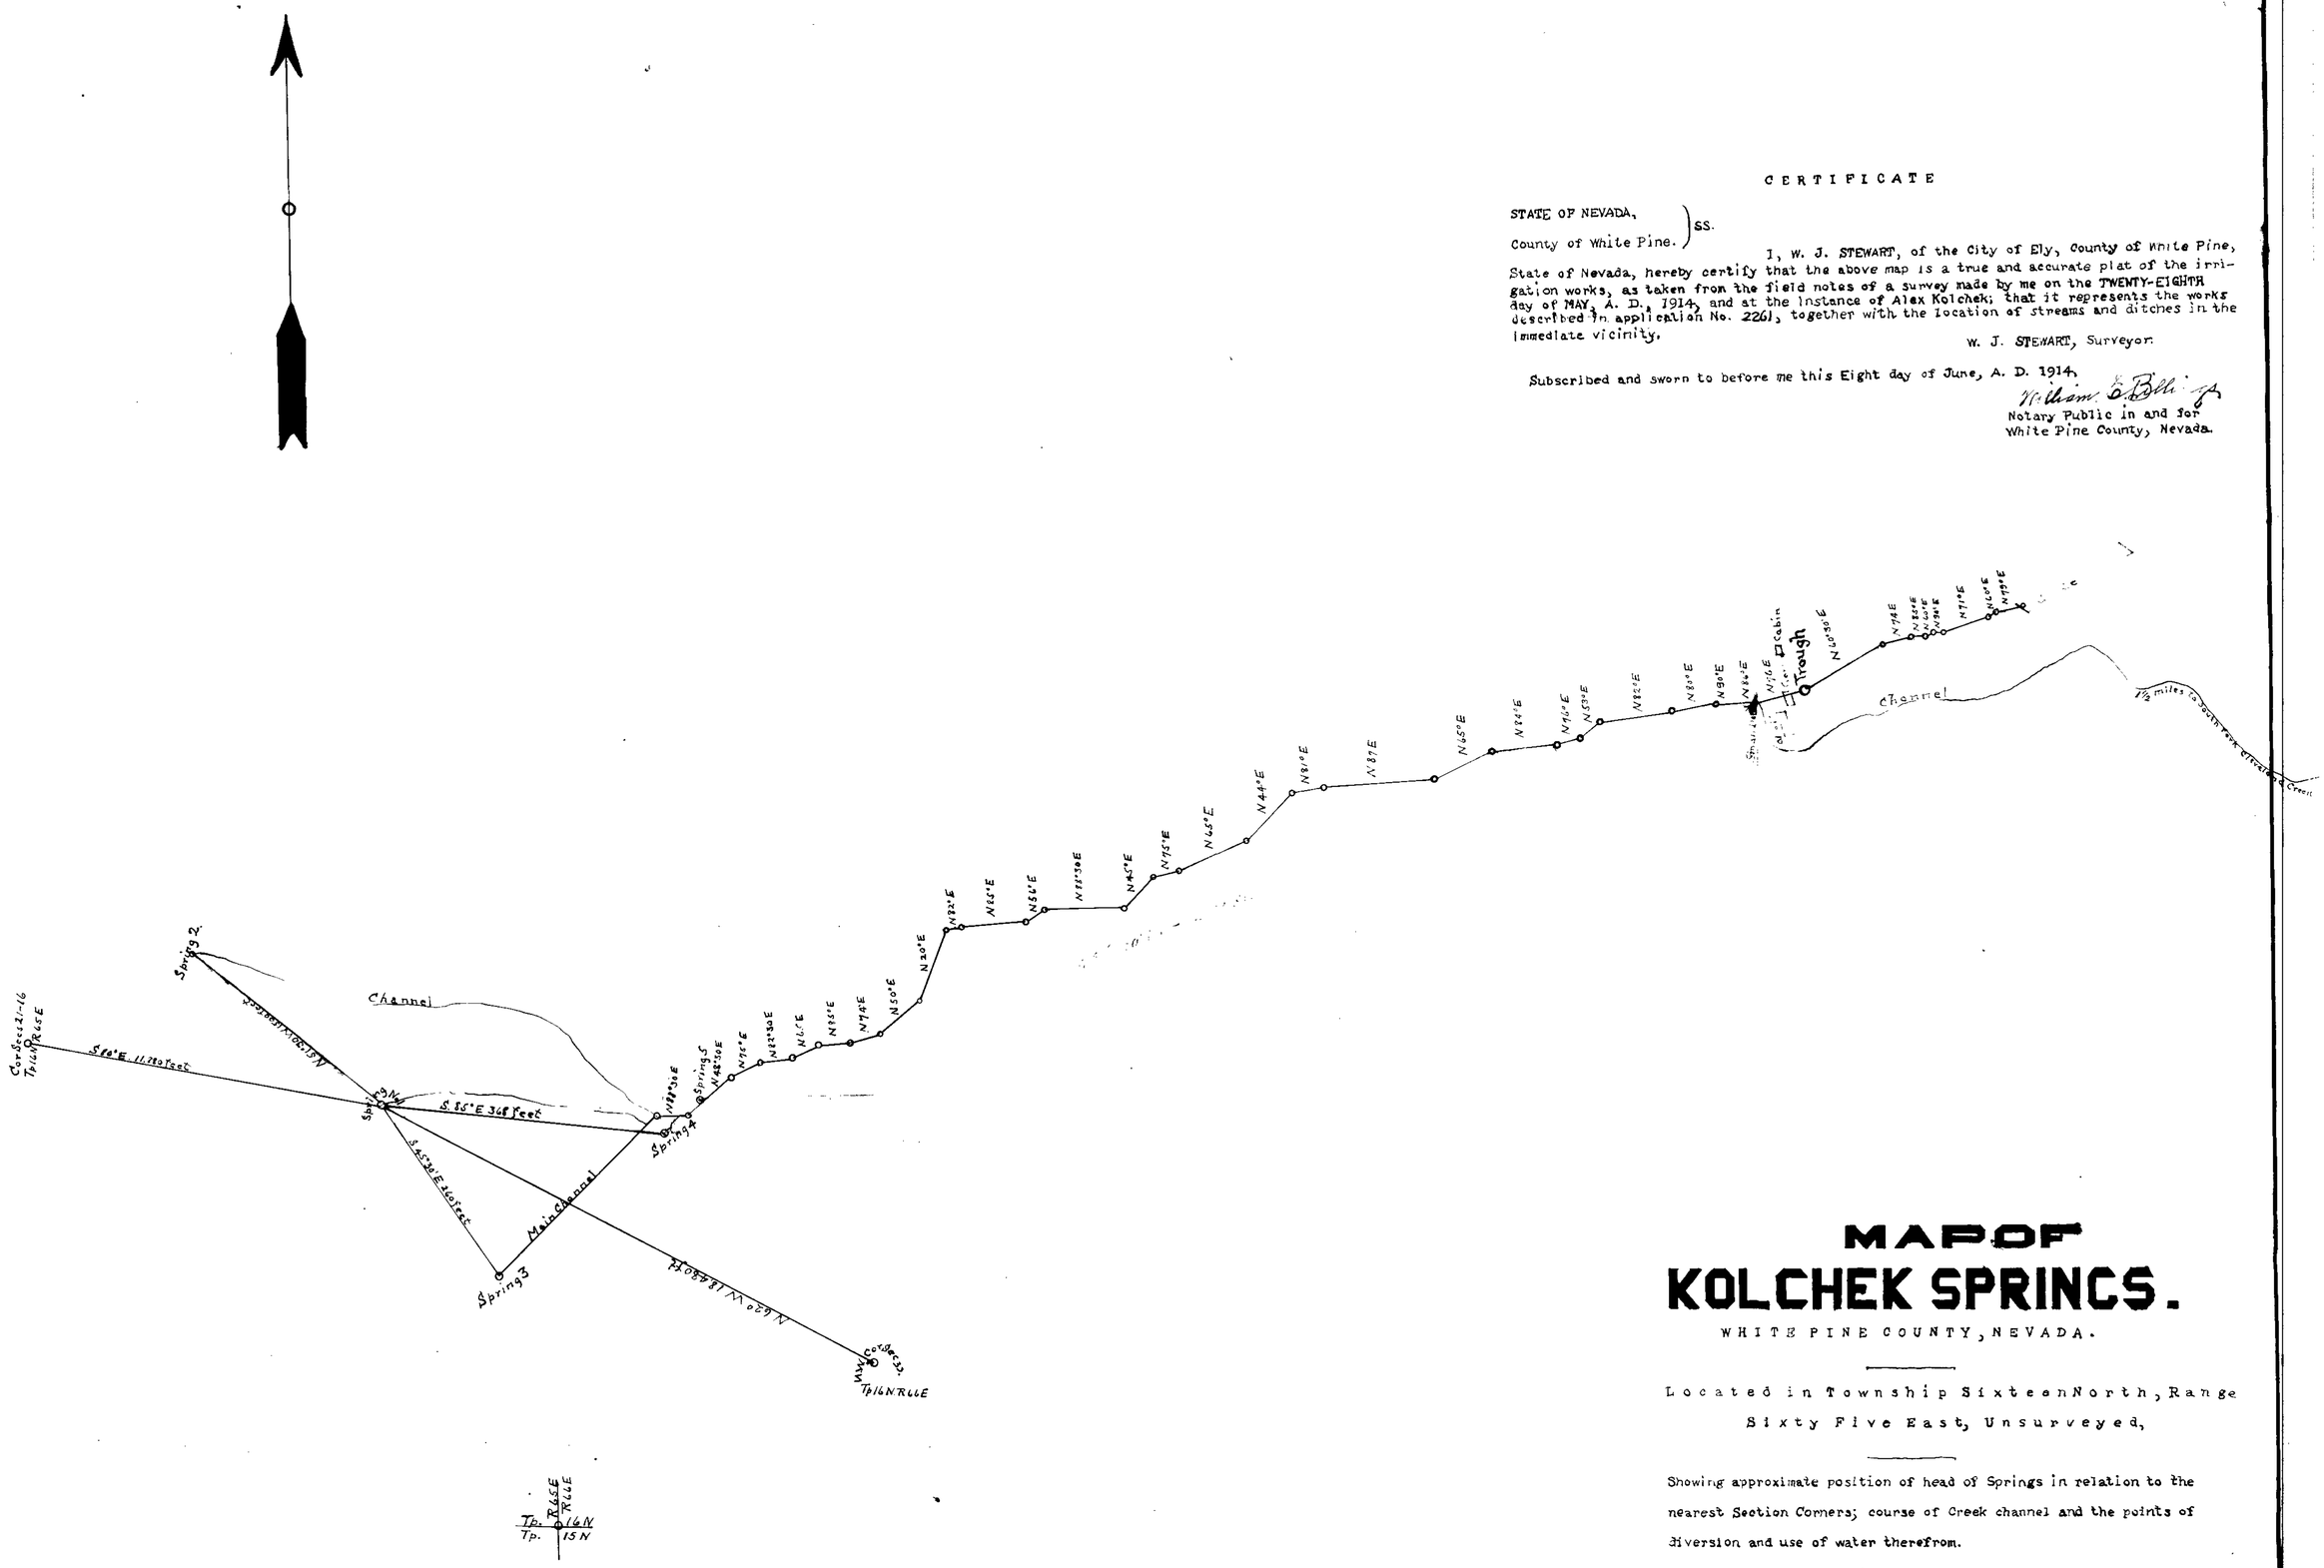


# MAP OF KOLCHEK SPRINGS.

WHITE PINE COUNTY, NEVADA.

Located in Township Sixteen North, Range Sixty Five East, Unsurveyed,

Showing approximate position of head of Springs in relation to the nearest Section Corners; course of Creek channel and the points of diversion and use of water therefrom.

215 BK 3 8-15-14.
for .01 c.f.s.

2261