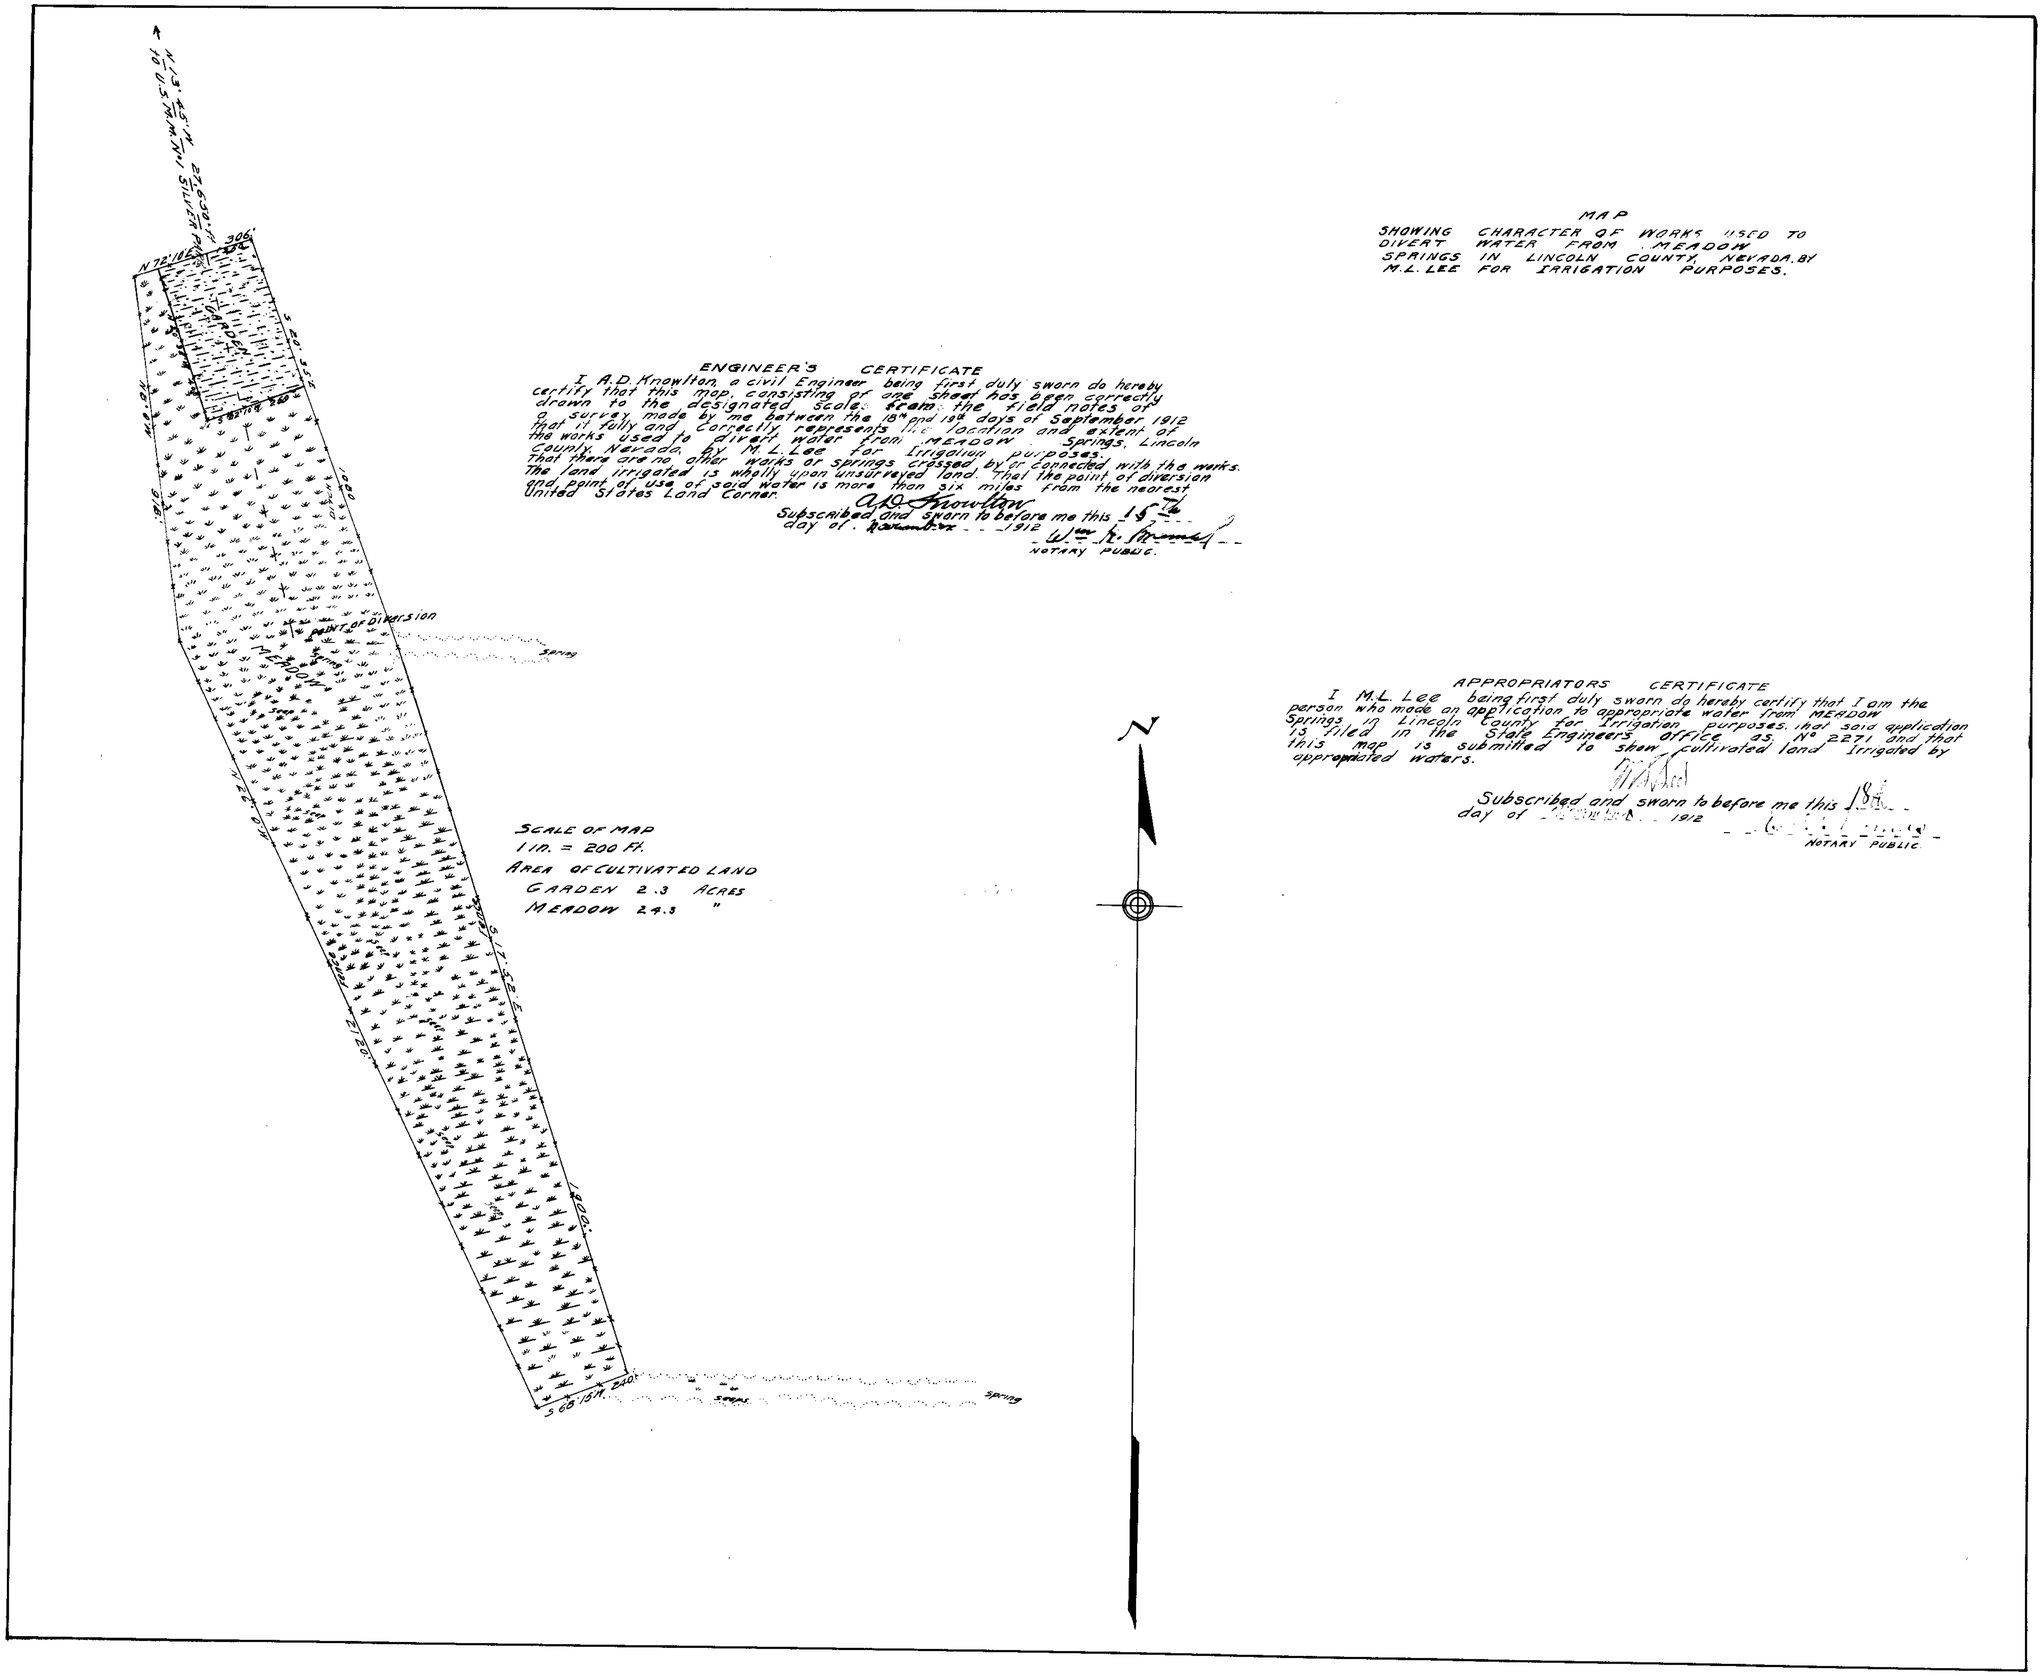

MAP
SHOWING CHARACTER OF WORKS USED TO DIVERT WATER FROM MEADOW SPRINGS IN LINCOLN COUNTY, NEVADA, BY M.L. LEE FOR IRRIGATION PURPOSES.

ENGINEER'S CERTIFICATE

I A.D. Knowlton, a civil Engineer being first duly sworn do hereby certify that this map, consisting of one sheet has been correctly drawn to the designated scale from the field notes of a survey made by me between the 18th and 19th days of September 1912 that it fully and correctly represents the location and extent of the works used to divert water from MEADOW Springs, Lincoln County, Nevada, by M.L. Lee for Irrigation purposes. That there are no other works or springs crossed by or connected with the works. The land irrigated is wholly upon unsurveyed land. That the point of diversion and point of use of said water is more than six miles from the nearest United States Land Corner.

A.D. Knowlton

Subscribed and sworn to before me this 15th day of November 1912

Wm. K. [illegible]
NOTARY PUBLIC.

APPROPRIATORS CERTIFICATE

I M.L. Lee being first duly sworn do hereby certify that I am the person who made an application to appropriate water from MEADOW Springs in Lincoln County for Irrigation purposes, that said application is filed in the State Engineers office as No 2271 and that this map is submitted to show cultivated land Irrigated by appropriated waters.

M.L. Lee

Subscribed and sworn to before me this 18th day of November 1912

[illegible]
NOTARY PUBLIC.

91 BK3 5-6-13.
for C.266 c.f.s.

2271