MAP
SHOWING CHARACTER OF WORKS USED TO DIVERT WATER FROM BAILEY SPRING IN LINCOLN COUNTY NEVADA BY M.L. LEE FOR IRRIGATION PURPOSES.

ENGINEER'S CERTIFICATE

I A.D. Knowlton, a civil Engineer being first duly sworn do hereby certify that this map, consisting of one sheet has been correctly drawn to the designated scales from the field notes of a survey made by me between the 18th and 19th days of September 1912 that it fully and correctly represents the location and extent of the works used to divert water from Bailey Spring Lincoln County Nevada, by M. L. Lee for Irrigation purposes. That there are no other marks or springs crossed, by or connected with the works. The land irrigated is wholly upon unsurveyed land. That the point of diversion and point of use of said water is more than six miles from the nearest United States Land Corner.

A.D. Knowlton

Subscribed and sworn to before me this 18th day of November 1912

NOTARY PUBLIC

SCALE OF MAP
200 Ft = 1 IN.
AREA OF CULTIVATED LAND
GARDEN 1.2 ACRES
PARTLY BROKEN, LAND 3.4 ACRES.

APPROPRIATORS CERTIFICATE

I M.L. Lee being first duly sworn do hereby certify that I am the person who made an application to appropriate water from Bailey Spring in Lincoln County for Irrigation purposes. That said application is filed in the State Engineers office as No 2272 and that this map is submitted to show cultivated land irrigated by appropriated waters.

M.L. Lee

Subscribed and sworn to before me this 18th day of November 1912

NOTARY PUBLIC.

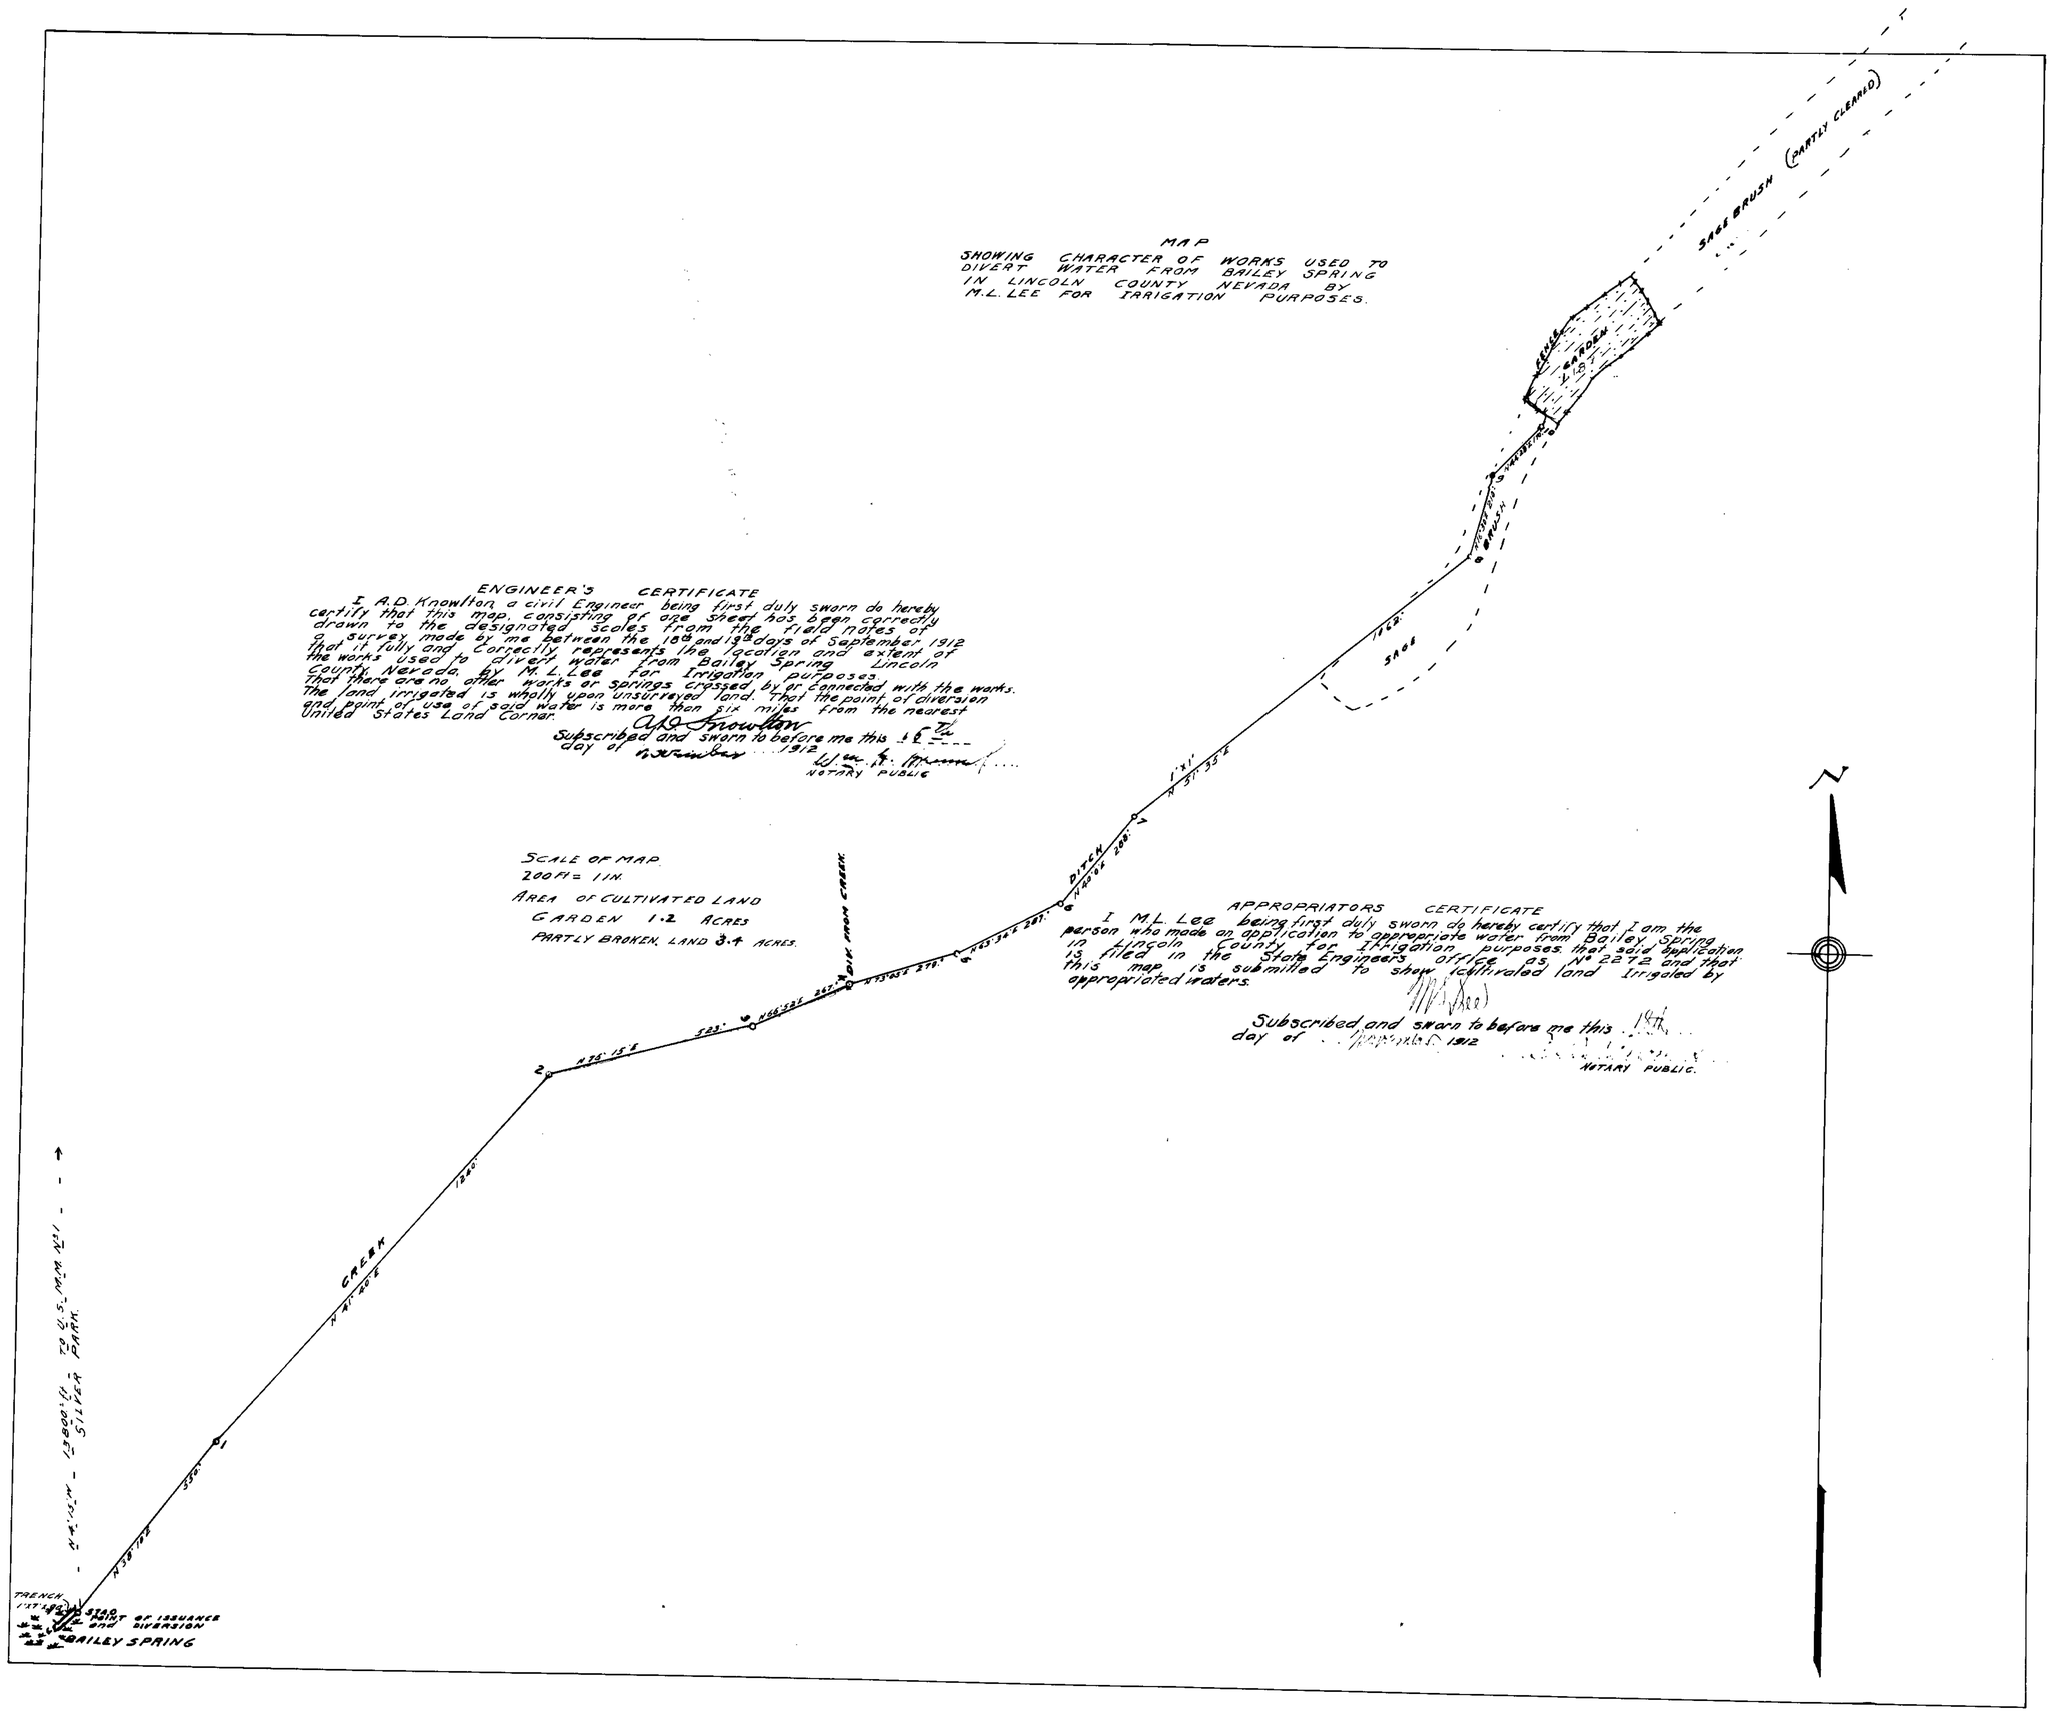

44-BK.3 5-6-13
for 0.046 c.f.s

2272