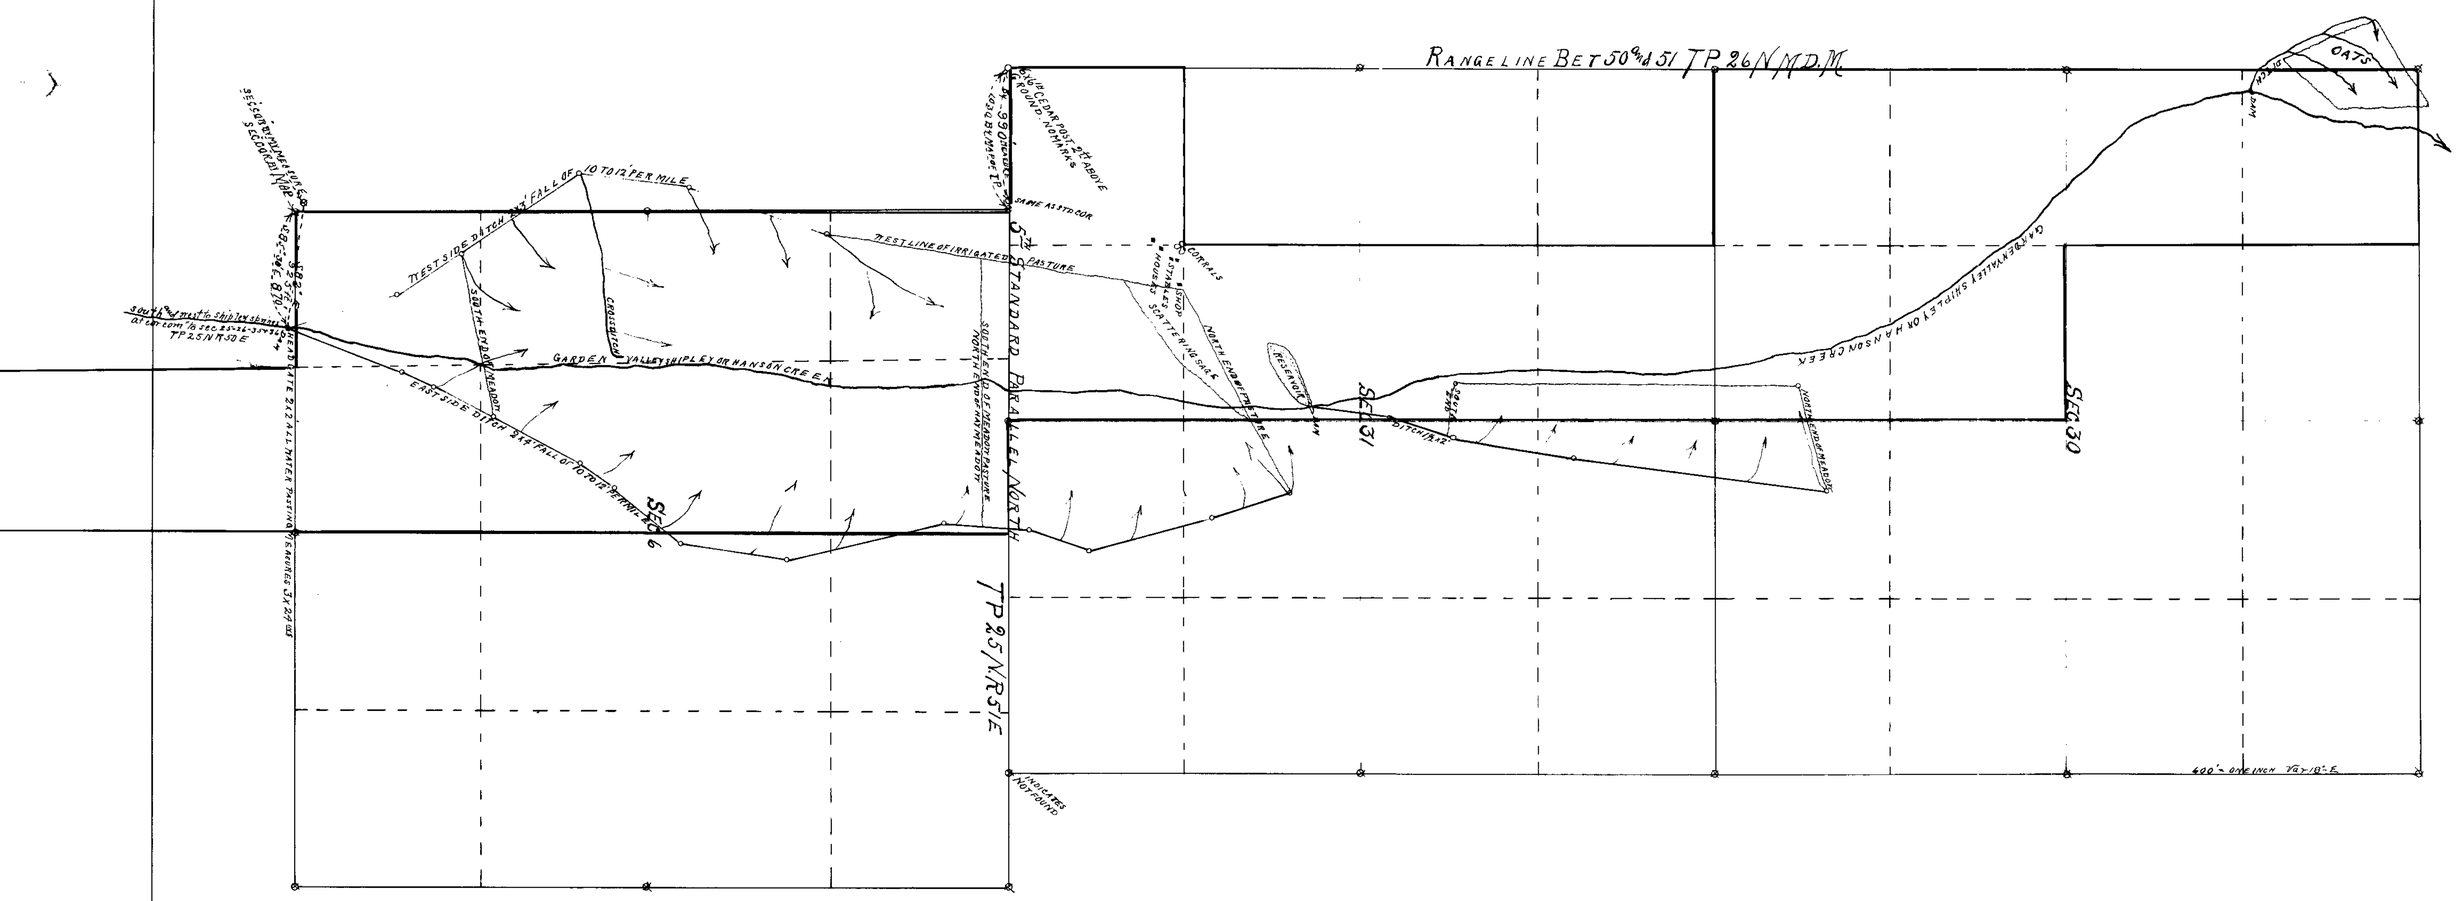

PROOF OF APPROPRIATION = MAP = No 1 and 2
FOR THE PREMISES OF MRS M. WINZELL EUREA CO. NEV.
state of Nev } S.S.
County of Elko }
C.M. Haws - being first duly sworn, deposes and says that the above MAP is a true and fairly accurate Plat of the Lands irrigated by Mrs M. WINZELL, as taken from the field notes of a survey made by me, completed May 9th 1913.
that the MAP and survey were made at the instance of Mrs WINZELL owner of said Lands, and that it fairly represents the irrigated Lands of said claimant.

C.M. Haws Surveyor

subscribed and sworn to before me
this 27th day of May 1913.

Kayden Henderson

Notary Public in and for ELKO COUNTY NEVADA

Note - all needle angles and stadia measurements

Secs 2178-2179 for Map No 2

2274