SEC.	SUB-DIVISION	T.	R.	CULT. ACREAGE	DES. OF CULT.	DATE OF FIRST CULT.
25	S.E.¼, N.E.¼	27	63	.945 A	Garden	
"	" "	"	"	.778 "	Grass	
"	N.E.¼, S.E.¼	"	"	1.129 "	Garden	

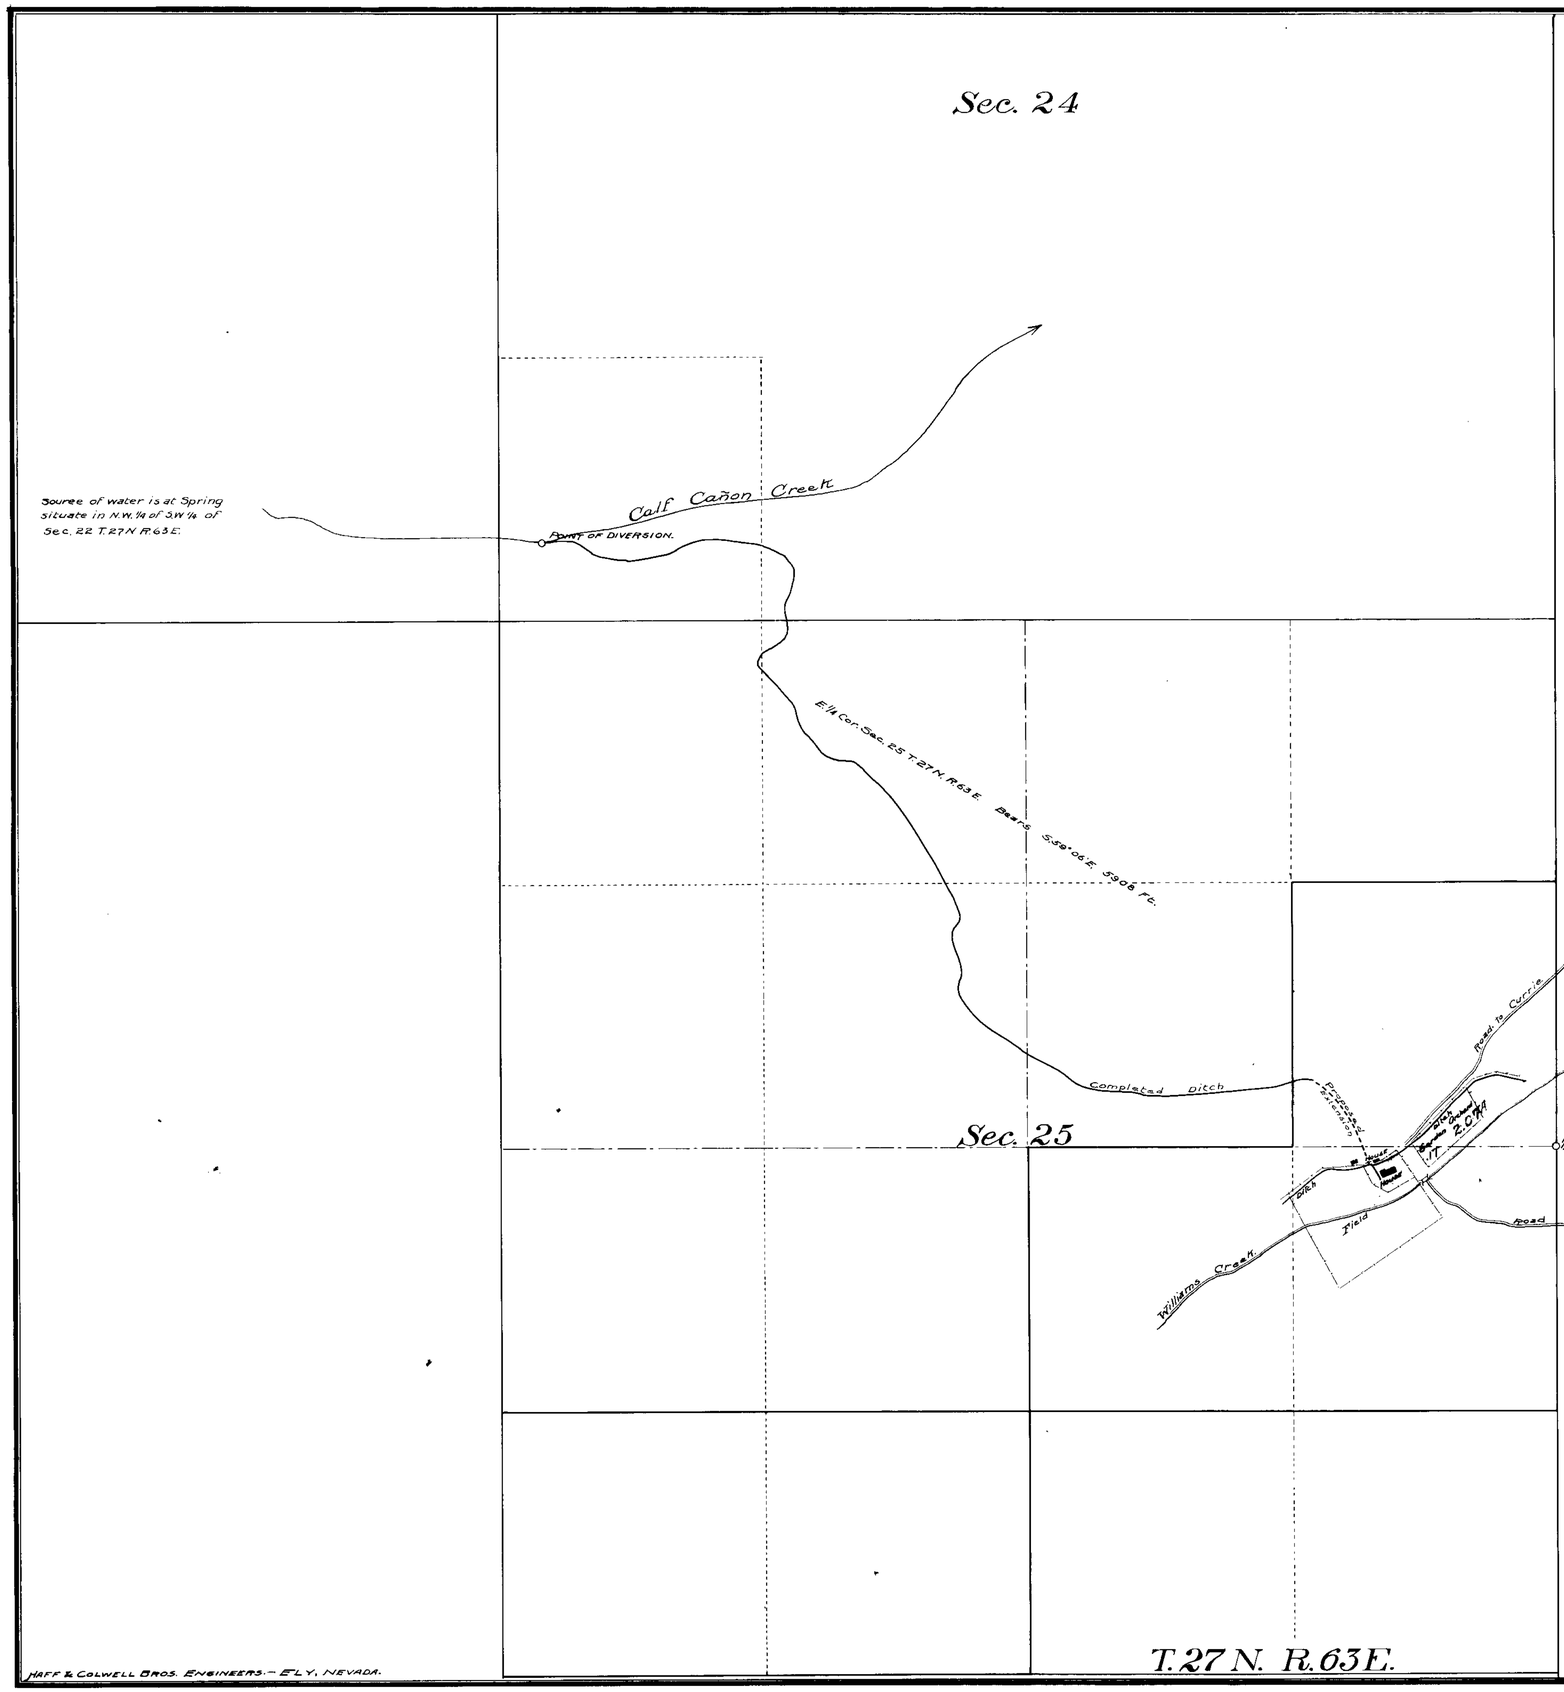

PLAT

SHOWING A PORTION OF THE

F. A. McDERMID RANCH.

Accompanying Application for Water Appropriation

FROM

CALF CANON CREEK

ELKO COUNTY NEVADA

Scale 1 IN. = 400 FT.

State of Nevada
County of White Pine } SS.

I A. B. Colwell, of Ely, County of White Pine, State of Nevada, hereby certify that the above map is a true and accurate Plat of the F.A.McDERMID irrigation works as taken from the field notes of a survey made by me on the 16th day of November A.D. 1911 and at the instance of the said F.A.McDERMID, that it represents the works described in Application No. together with the location of streams and ditches in the immediate vicinity.

A. B. Colwell. Surveyor.

NOTE. The colored tracts represent ground which it is proposed to irrigate under this appropriation.

HAFF & COLWELL BROS. ENGINEERS.— ELY, NEVADA.

93 BK3 5-6-13.
for 0.03 c.f.s.

2275