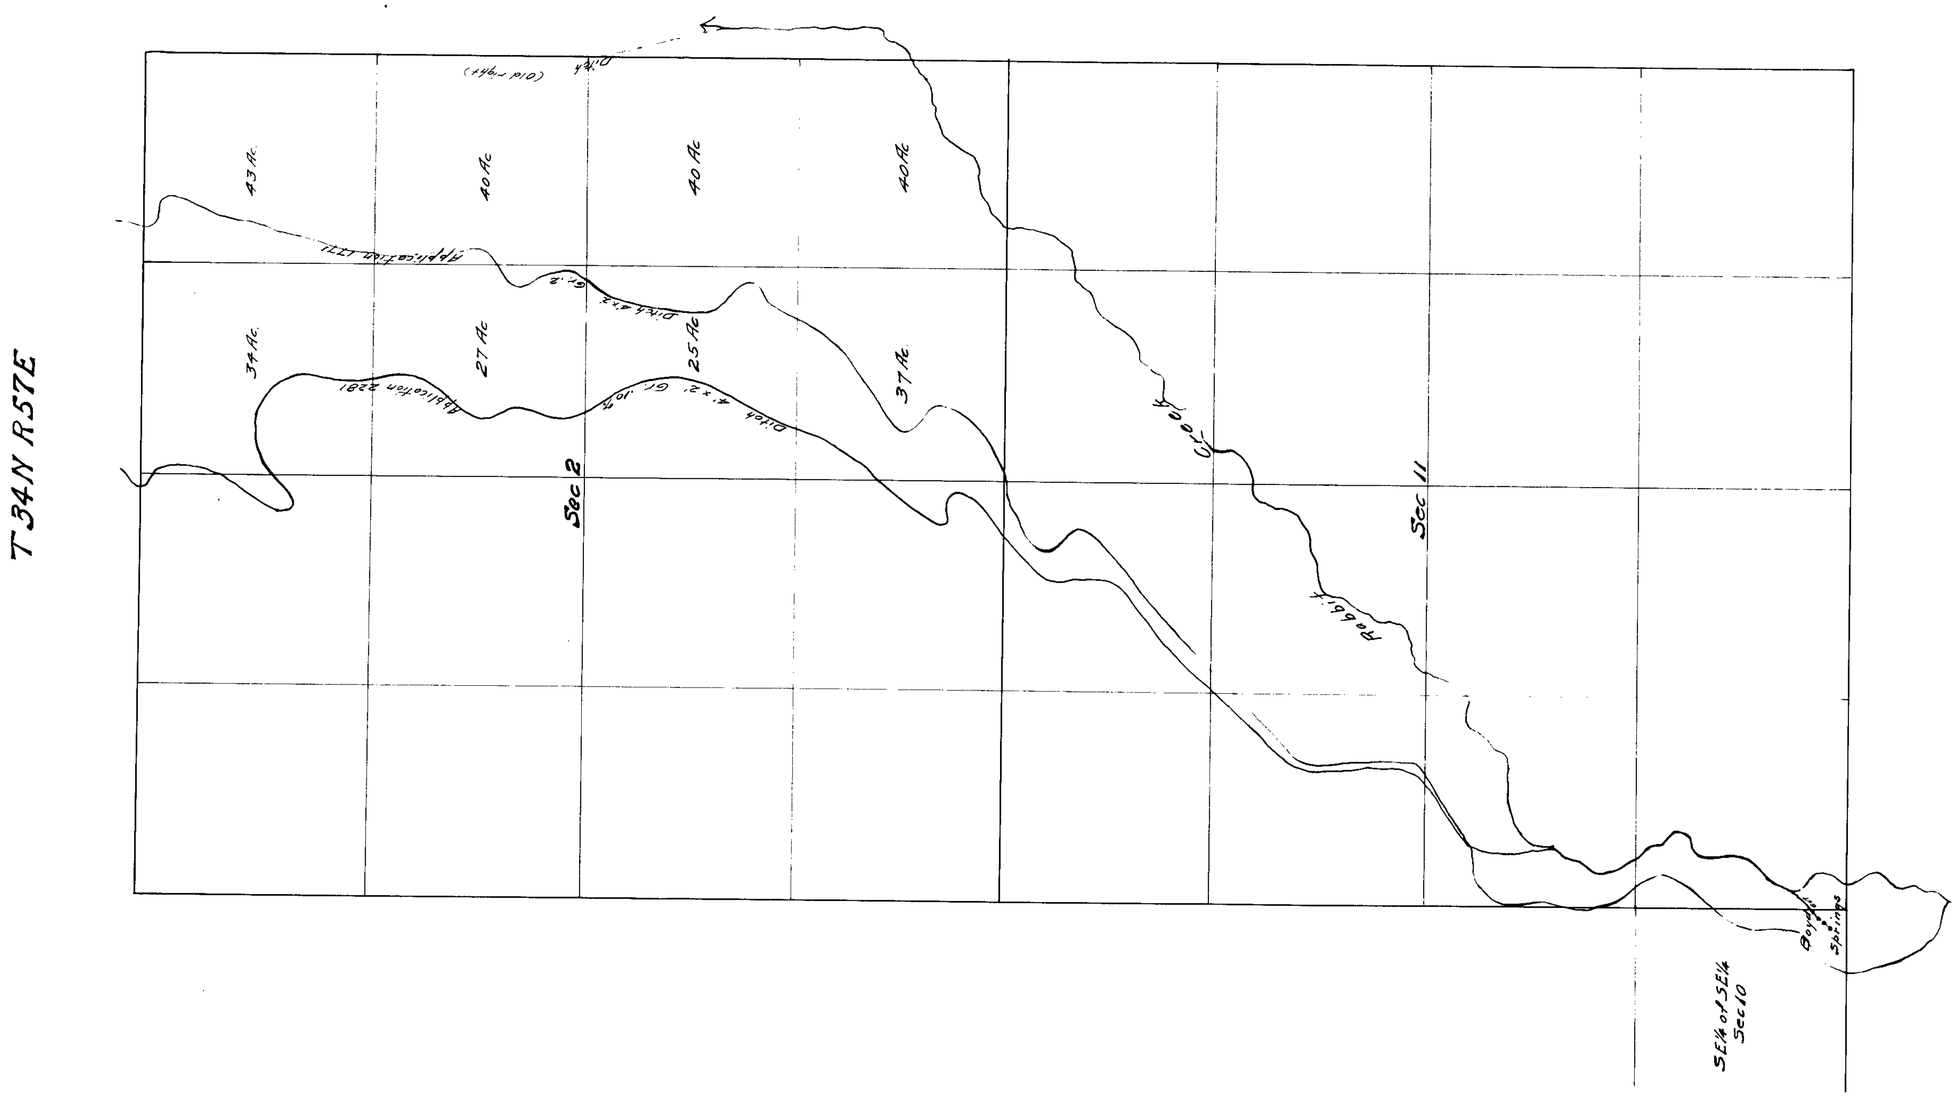


State of Nevada }
County of Elko } ss

C.F. DeArmond being first duly sworn, deposes and says that the above map is a true and accurate plat of the Boyd Springs Irrigation Works as taken from the field notes of a survey made by me completed on the 21st day of June, 1915; that such survey was made at the instance of Q. Dallas Boyd; that the map represents the works as described in Application No 2281, together with the location of streams and ditches in the immediate vicinity.

C.F. DeArmond
Surveyor

Subscribed and sworn to before me this the 1st day of July, 1915.

Otto J. Williams.
Notary Public in and for Elko County Nevada.

# MAP
## OF
## PROPOSED IRRIGATION WORKS
## OF
## D. QUELLAS BOYD
## OF
## HALLECK ELKO COUNTY NEVADA
## APPLICATION No 2281

Scale 1 Inch = 500 Feet

2281