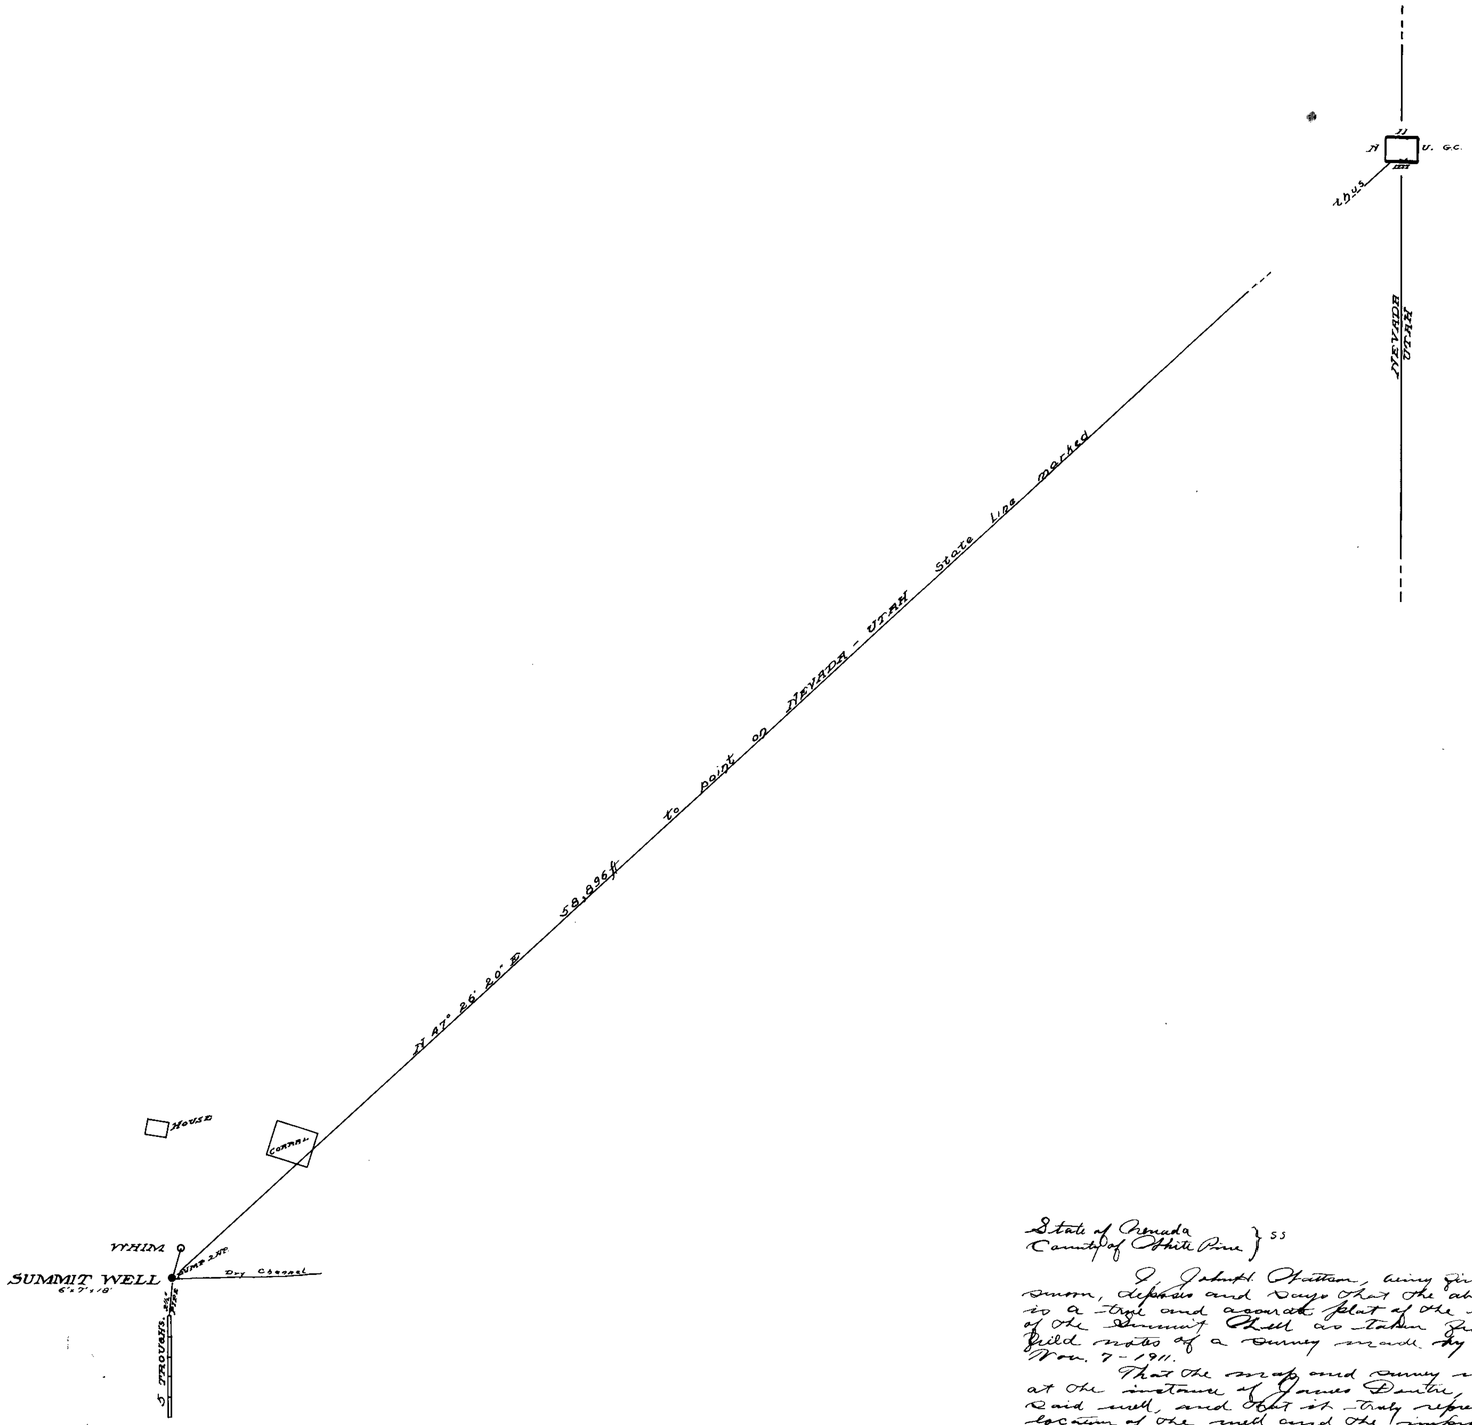

State of Nevada
County of White Pine } ss

I, John H. Hatton, being first duly sworn, deposes and says that the above map is a true and accurate plat of the location of the Summit Well as taken from the field notes of a survey made by me on Nov. 7-1911.

That the map and survey were made at the instance of James Doutre, owner of said well, and that it truly represents the location of the well and the improvements thereon.

John H. Hatton C.E.

Subscribed and sworn to before me this 27th. day of March 1913

J.M. Lockhart

Notary Public in and for the County of White Pine, State of Nevada.

N

PLAT

OF

SUMMIT WELL

PERMIT No.

2284

JAMES DOUTRE

CLAIMANT

Scale 60ft-1in

John H. Hatton C.E.

36 BK 3 5-6-13.
for 0.025 c.f.s.

2284