Section	Sub-Division	Township	Range	Cultivated Acreage	Discription of Culture	Date of First Culture
	Used in Production of Natural Ice. No Irrigation or Cultivation.					

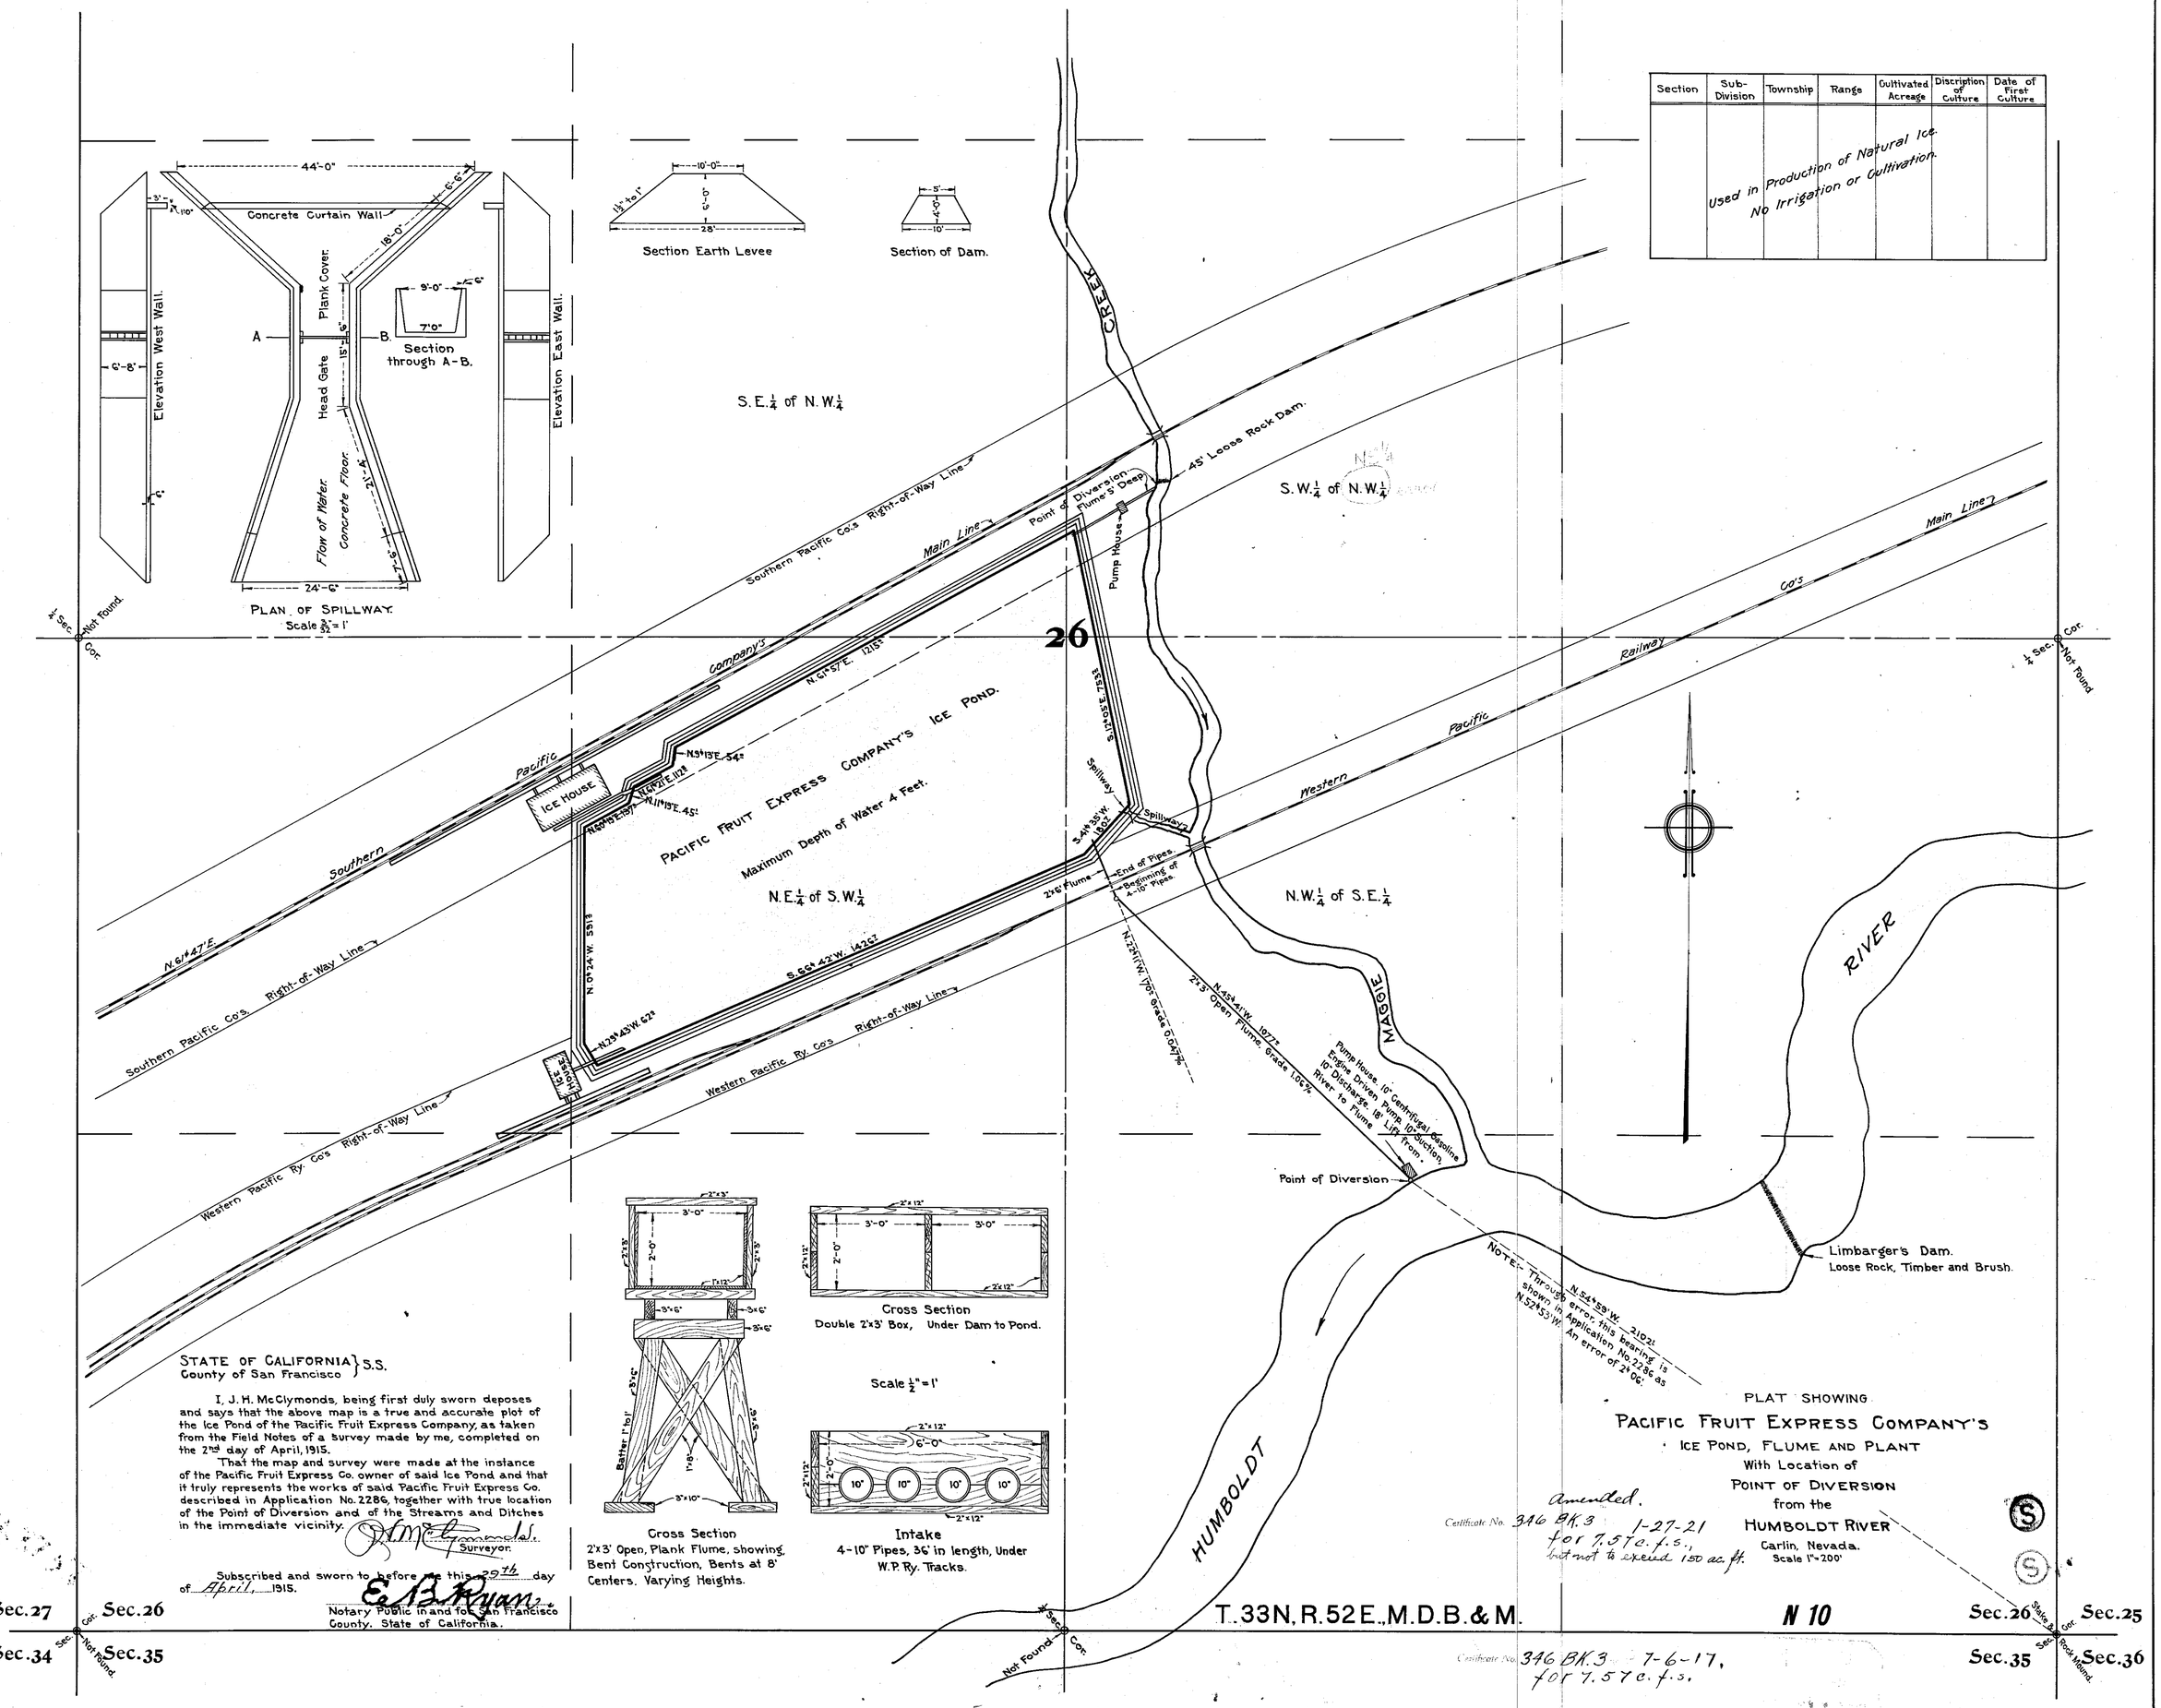

STATE OF CALIFORNIA } S.S.
County of San Francisco

I, J. H. McClymonds, being first duly sworn deposes and says that the above map is a true and accurate plot of the Ice Pond of the Pacific Fruit Express Company, as taken from the Field Notes of a Survey made by me, completed on the 2nd day of April, 1915.

That the map and survey were made at the instance of the Pacific Fruit Express Co. owner of said Ice Pond and that it truly represents the works of said Pacific Fruit Express Co. described in Application No. 2286, together with true location of the Point of Diversion and of the Streams and Ditches in the immediate vicinity.

J. H. McClymonds
Surveyor

Subscribed and sworn to before me this 29th day of April, 1915.

E. B. Ryan
Notary Public in and for San Francisco County, State of California.

PLAT SHOWING
PACIFIC FRUIT EXPRESS COMPANY'S
ICE POND, FLUME AND PLANT
With Location of
POINT OF DIVERSION
from the
HUMBOLDT RIVER
Carlin, Nevada.
Scale 1" = 200'

Certificate No. 346 Bk. 3 1-27-21 amended. for 7.57 c.f.s., but not to exceed 150 ac. ft.

Certificate No. 346 Bk. 3 7-6-17, for 7.57 c.f.s.

86577T 85730T 84512-T 84513T 84514T 82180T 82179T 82178T 79134 77584T 76372T 53980T

2286