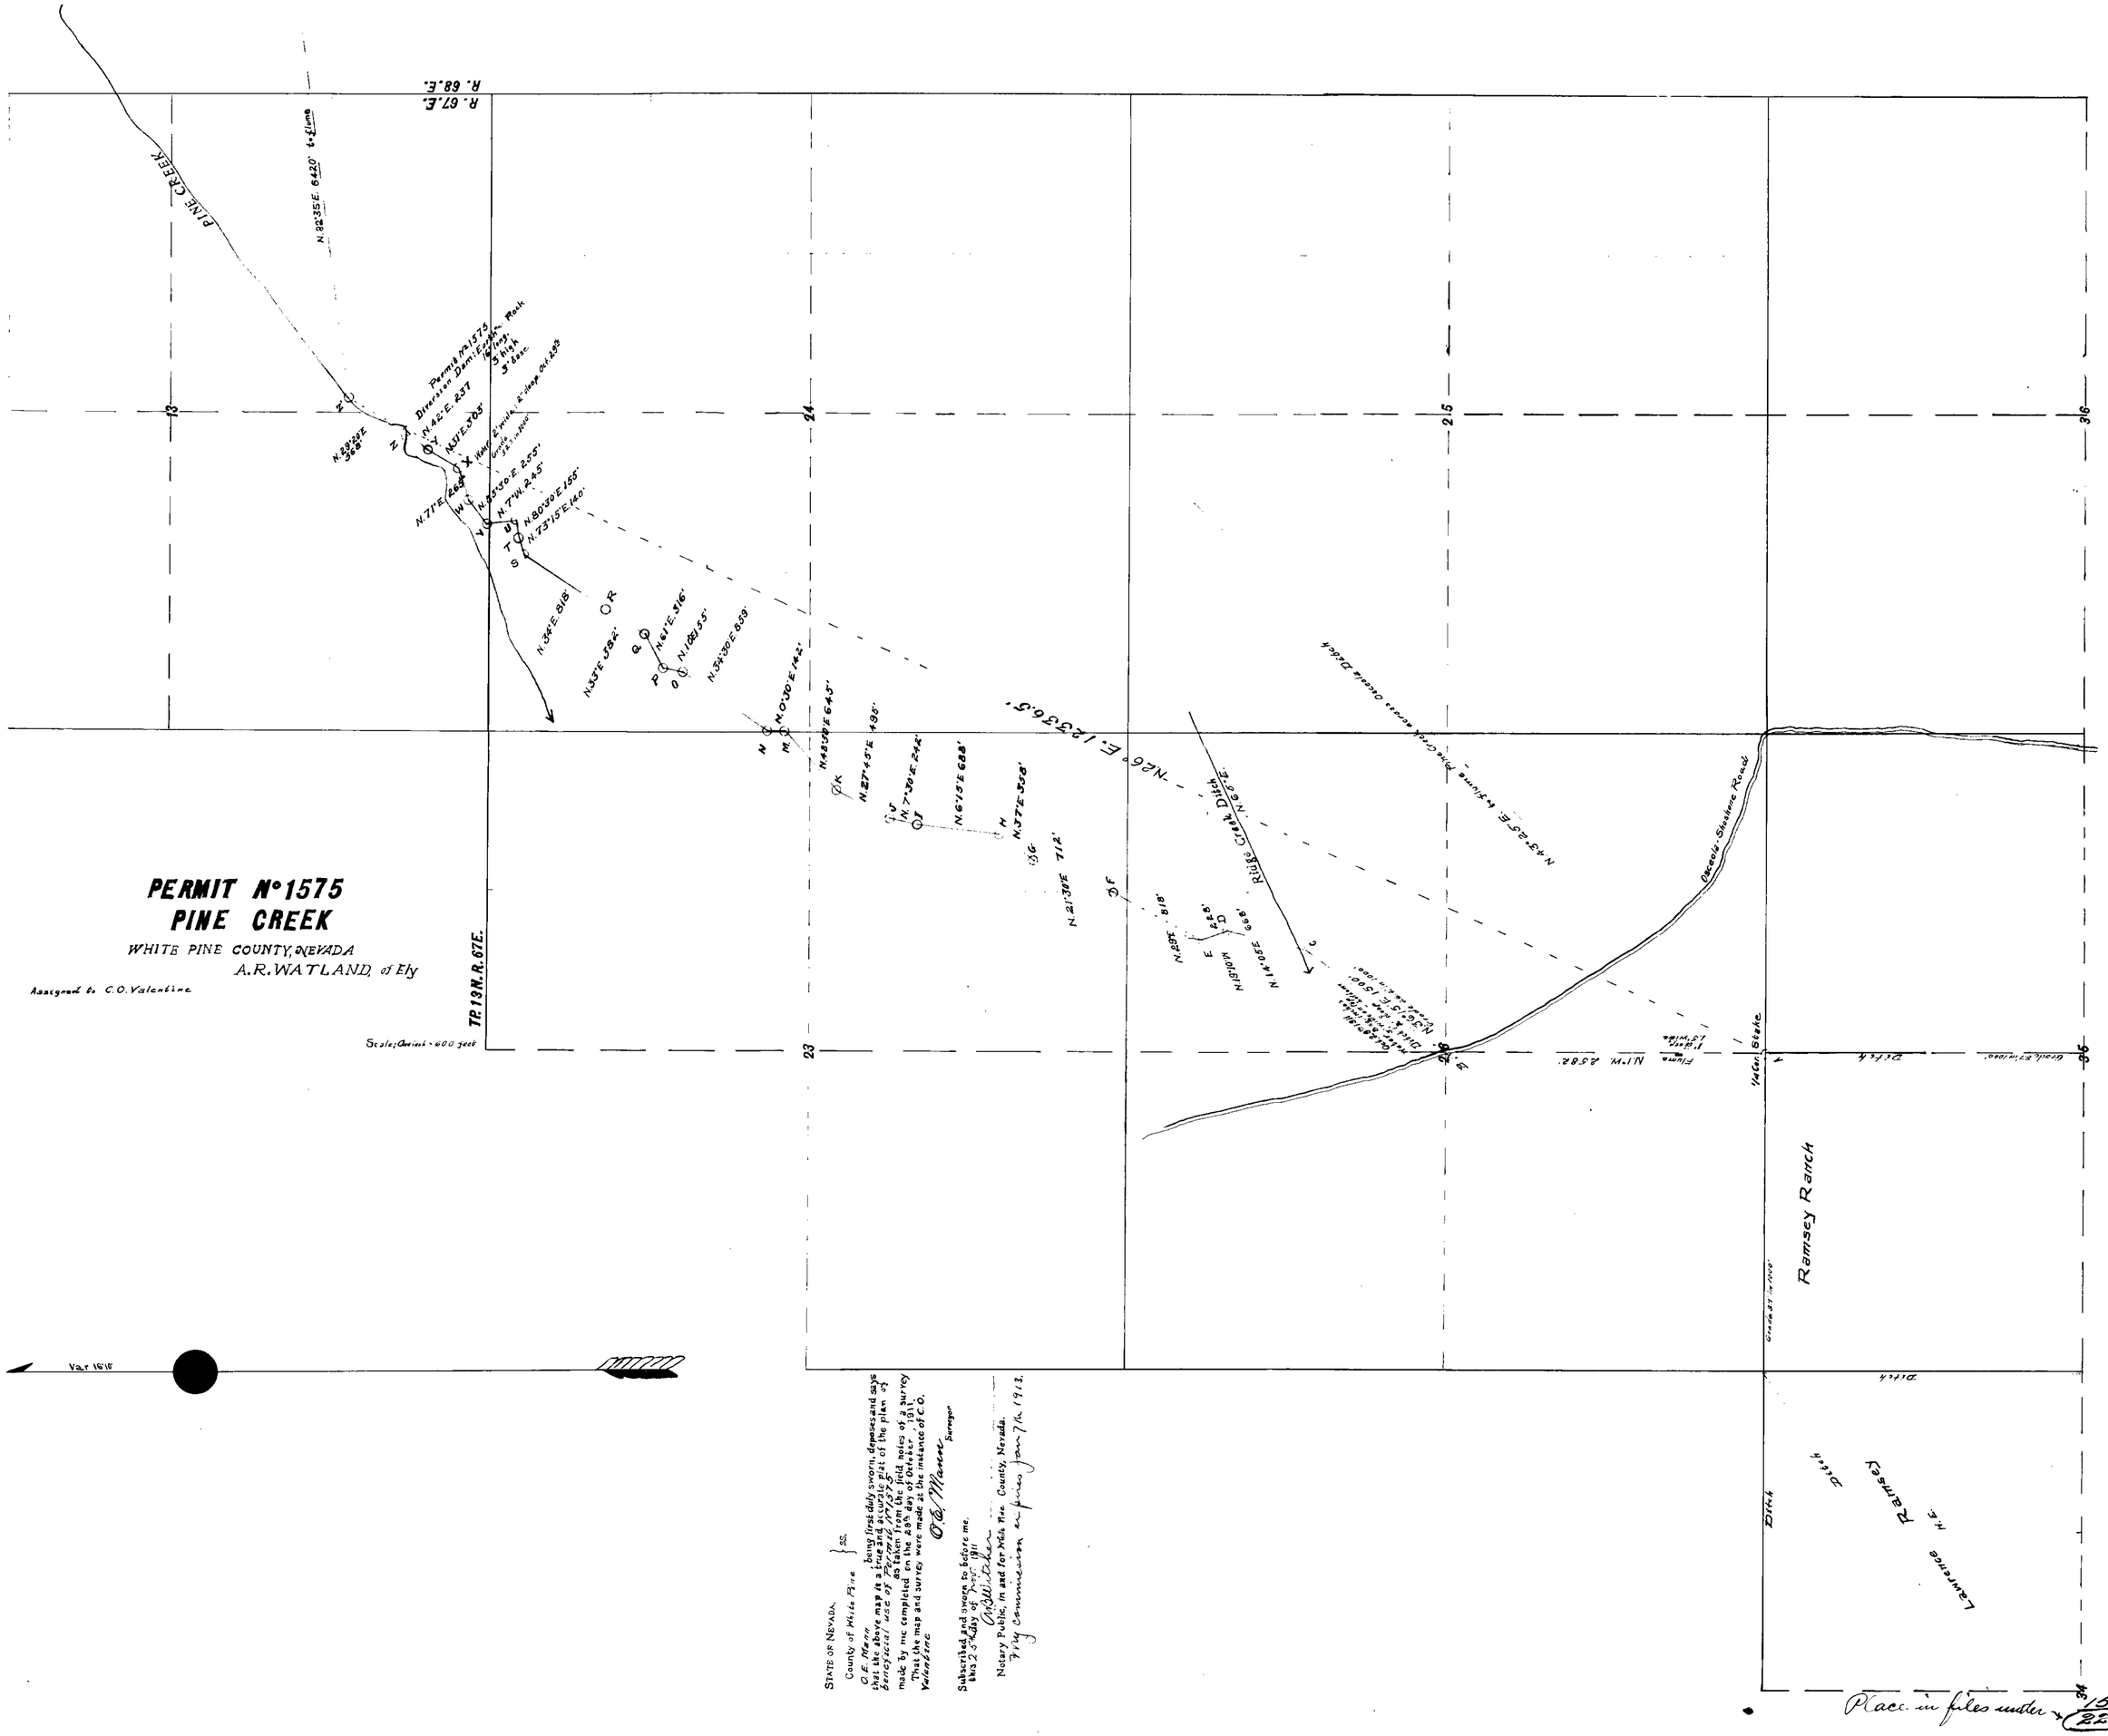
PERMIT N°1575
PINE CREEK
WHITE PINE COUNTY, NEVADA
A.R. WATLAND, of Ely
Assigned to C.O. Valentine
Scale; One inch = 600 feet
TP. 13 N. R. 67 E.
R. 67 E.
R. 68 E.
PINE CREEK
Permit N°1575
Diversion Dam: Earth, Rock
16' long
3' high
3' base
N. 42° E. 237'
N. 31° E. 305'
N. 71° E. 265'
N. 35° 30' E. 255'
N. 7° W. 245'
N. 80° 30' E. 155'
N. 73° 15' E. 140'
N. 34° E. 818'
N. 33° E. 382'
N. 61° E. 316'
N. 34° 30' E. 859'
N. 0° 30' E. 142'
N. 48° 30' E. 645'
N. 27° 45' E. 495'
N. 7° 30' E. 242'
N. 6° 15' E. 688'
N. 37° E. 358'
N. 21° 30' E. 712'
N. 29° E. 818'
N. 19° 10' W. 228'
N. 14° 05' E. 668'
N. 26° E. 12336.5'
Ridge Creek Ditch
N. 43° 25' E. to flume Pine Creek across Oscoola Ditch
Oscoola-Shoshone Road
Flume
Ramsey Ranch
Lawrence Ramsey
Ditch
Var. 16°10'
13
24
25
36
23
26
35
34
STATE OF NEVADA,
County of White Pine } SS.
O.E. Mann being first duly sworn, deposes and says that the above map is a true and accurate plat of the plan of beneficial use of Permit N°1575 as taken from the field notes of a survey made by me completed on the 29th day of October, 1911.
That the map and survey were made at the instance of C.O. Valentine
O.E. Mann
Surveyor
Subscribed and sworn to before me, this 23rd day of Dec. 1911
A.R. Watland
Notary Public, in and for White Pine County, Nevada.
My commission expires Jan 7th 1913.
Place in files under 1575 2288