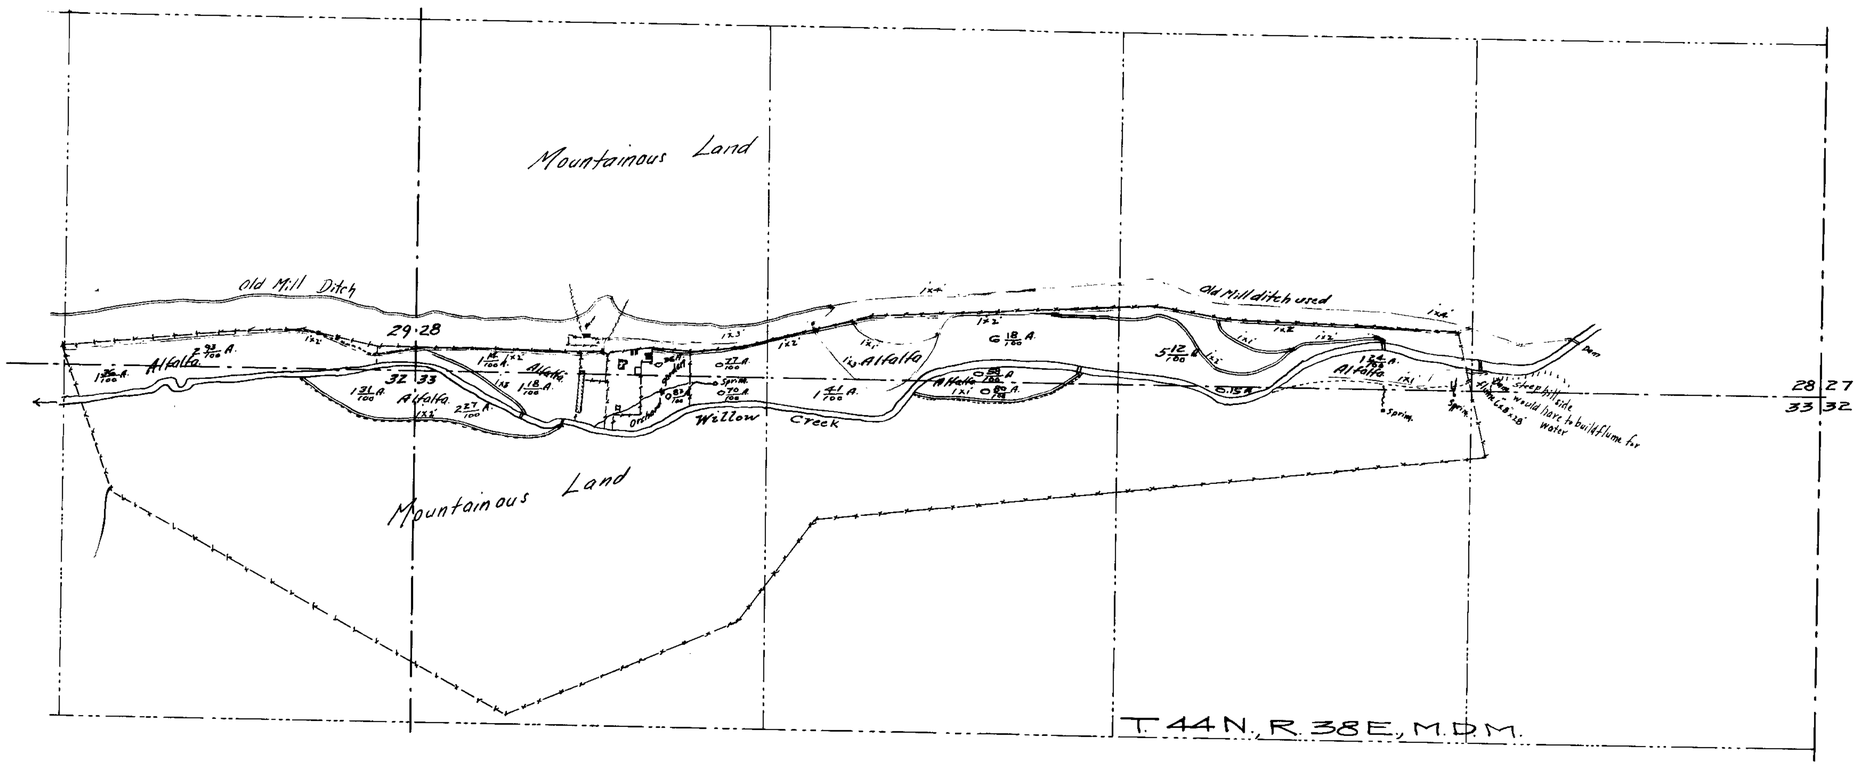

State of Nevada }
County of Humboldt } ss

I, H.H. Sheldon, being first duly sworn, depose and say that the above map is a true and accurate plat of the constructed irrigation works, as taken from the field notes of a survey made by me, completed on the 1st day of February, 1918; that such survey was made at the instance of Albert Remusat; that the map represents the works described in Application No. 2292, together with the location of streams and ditches in the immediate vicinity.

H.H. Sheldon C.E.
Surveyor.

Subscribed and sworn to before me this the 6th day of February, 1918.

L.G. Wilson
Notary Public in and for Humboldt County Nevada.

MAP
OF
ALBERT REMUSAT'S
SYSTEM OF IRRIGATION
PERMIT No. 2292
FROM
WILLOW CREEK
HUMBOLDT COUNTY, NEVADA.
FEB. 1918, SCALE 1" = 300'

2292