State of Nevada, }
County of Clark, } SS.

Charles E. McCarthy, being first duly sworn, deposes and says that this map is a true and accurate plat of the Tecopa Power Company's Deer Creek power works, as taken from the field notes of a survey made by me completed on the fourteenth day of December, 1912; that such survey was made at the instance of Tecopa Power Company; that the map represents the works described in application No. 2301, together with the location of streams and ditches in the immediate vicinity.

Charles E. McCarthy
~~County Surveyor~~
~~Clark County, Nevada.~~

Subscribed and sworn to before me this 20th day of January, 1913.

John T. Nagle
Notary Public in and for
Clark County, Nevada.

My Commission expires Nov. 15, 1916.

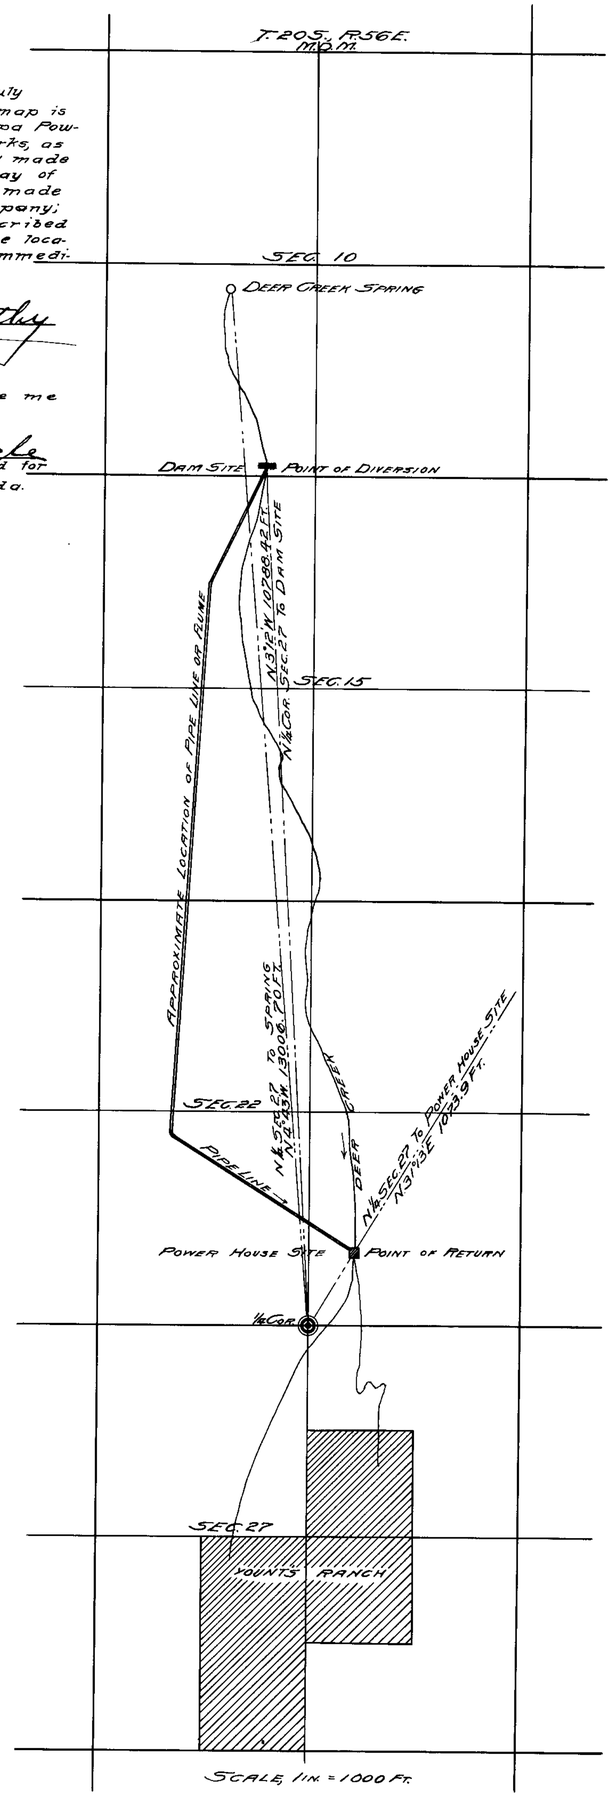

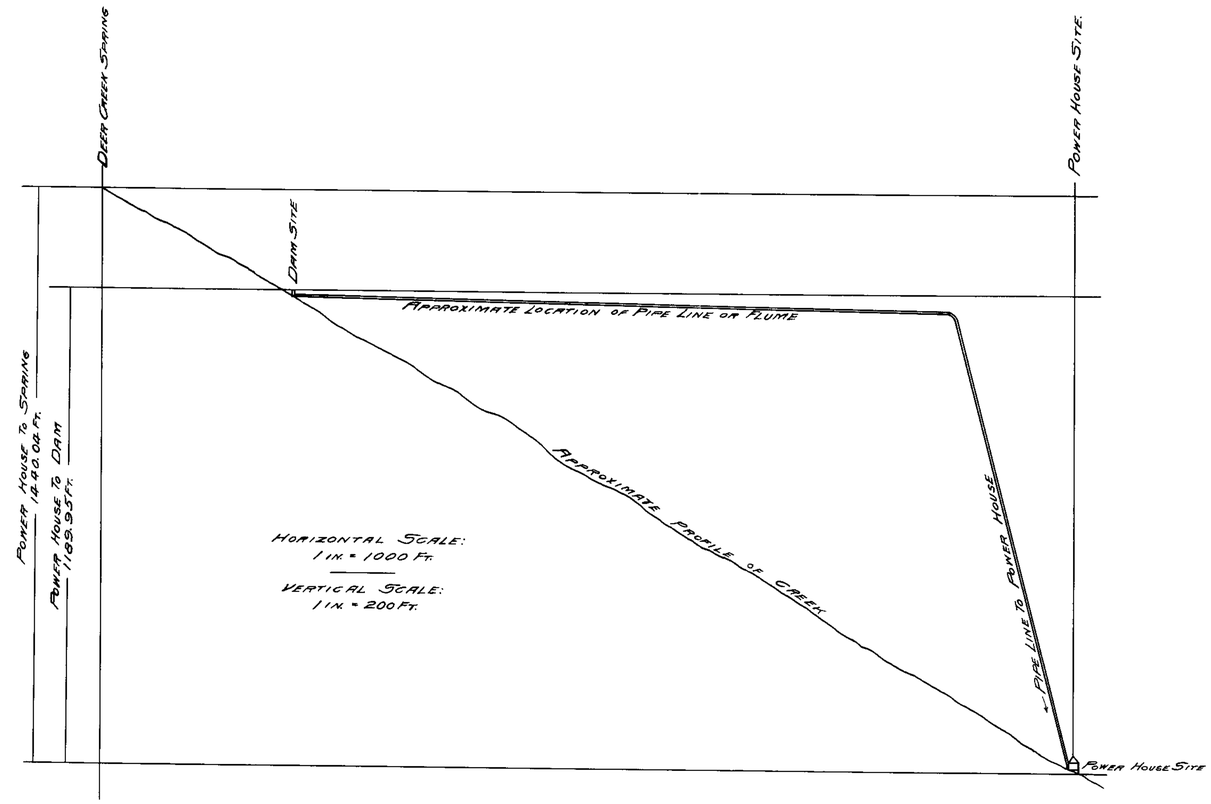

Tecopa Power Co.
Las Vegas, Nevada

Map showing portion of Deer Creek
Township No. 20 South Range 56 East
Mount Diablo Meridian
Clark County, Nevada.

Serial Number of Application 2301.

Dec. 28 - 1912.

2301